LINCOLN COUNTY
DEPARTMENT OF ENVIRONMENTAL HEALTH
WASTEWATER TREATMENT AND DISPOSAL SYSTEM PERMIT

Issue Date: 11/3/2009 Expiration Date: 11/4/2010

Property Owner: Beverly James c/o:

Address: [redacted]

Telephone: (Home) [redacted] (Work)

Installer: Bryan Alkire License No. 136

XX New Installation _____ Existing System

_____ Repair _____ Replacement _____ Extension _____ Other

Describe: Installing pressure-dosed system for third mobile home moved onto property for residential use by family members.

Parcel Description:

Legal: S2 T31 R31 Lot 21 of McClaren Tracts

Address or Location: 6662 Pipe Creek Road

Approved Design Criteria:

Bedrooms: 3 Septic Tank Size: 1000 gallons Drainfield Size: 190 Linear Feet

Dosing Tank Size: 500 gallons

SYSTEM MUST INCLUDE INSTALLATION OF EFFLUENT FILTER AT SEPTIC TANK OUTLET !!

Special Instructions: INSTALL SYSTEM ACCORDING TO LAYOUT, DEQ-4 AND LINCOLN COUNTY WASTEWATER REGULATION #3. ANY DEVIATIONS FROM APPROVED PLAN MUST BE AUTHORIZED BY THE DEPARTMENT.

Issued By: *Kendra J. Lind, R.S.*

Closure Statement:

I, _____, have inspected this system and found it to be in compliance with the conditions of the permit, and the Lincoln County Wastewater Treatment and Disposal Regulation.

Signed: _____ *Date:* _____


Title: _____

NOTICE: The Department must be notified at least 48 hours prior to backfilling the system. Any system not inspected by the Department or its designated representative prior to closure is an illegal installation in violation of Lincoln County Health Board Regulation No. 3. Illegal installations may result in fines and/or requirements to remove or reconstruct the system.

406-293-7781

DISCLAIMER

This permit is not a guarantee by the Department that the system will function properly for a prescribed period of time.

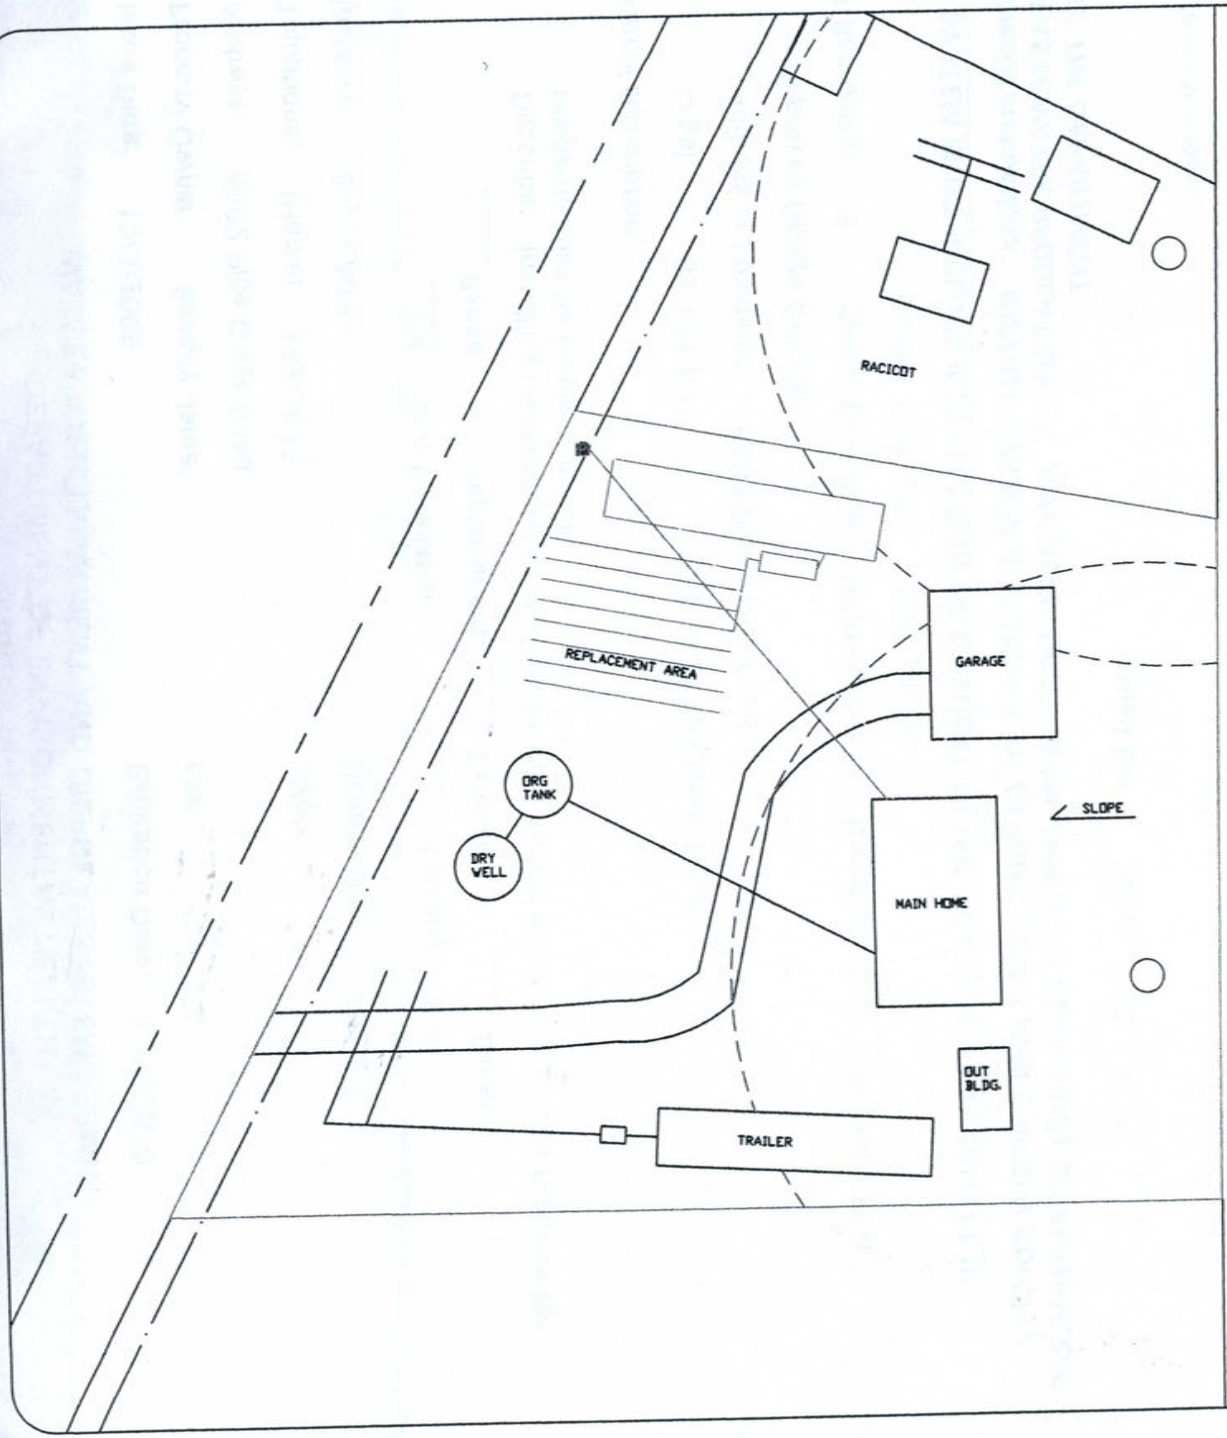

LEGEND

- PROPOSED
- ROAD R/W LINE
- POWER POLE
- ROAD CENTER LINE
- FENCE LINE
- 100' RADIUS
- UNDERGROUND TELEPHONE
- UNDERGROUND POWER
- PHONE PEDESTAL
- WELL HEADS
- PROPERTY BOUNDARY
- TELEPHONE LINE BOX

N W E S

0' 10' 20' 30' 50'

Firm Name and Address

BRYAN ALKIRE
700 DOAK CREEK RD
LIBBY, MT. 59923

Project Name and Address

PROPOSED JAMES SEPTIC
2577 PIPE CREEK ROAD
LIBBY, MT. 59923

REVISION: PRELIMINARY

APPROVAL:

Project	Sheet
JAMES SEPTIC	1
Date: 09-06-2009	
Scale: 1IN = 20FT	