LINCOLN COUNTY
DEPARTMENT OF ENVIRONMENTAL HEALTH
WASTEWATER TREATMENT AND DISPOSAL SYSTEM PERMIT

Issue Date: 09/18/2009 Expiration Date: 09/19/2010

Property Owner: William Ludwick c/o:

Address: [redacted]

Telephone: (Home) [redacted] (Work) [redacted]

Installer: Owner & Rupert Schreiner License No. 19

__XX__ New Installation _____ Existing System

_____ Repair _____ Replacement _____ Extension _____ Other

Describe:

Parcel Description:

Legal: SE-1/4 NW-1/4 S13 T33 R26

Address or Location: 999 Sunday Mountain Road

Approved Design Criteria:

Bedrooms: 2 Septic Tank Size: 1000 gallons Drainfield Size: 380 Linear Feet

SYSTEM MUST INCLUDE INSTALLATION OF EFFLUENT FILTER AT SEPTIC TANK OUTLET !!

Special Instructions: INSTALL SYSTEM ACCORDING TO LAYOUT, DEQ-4 AND LINCOLN COUNTY WASTEWATER REGULATION #3. ANY DEVIATIONS FROM APPROVED PLAN MUST BE AUTHORIZED BY THE DEPARTMENT.

Issued By: *Kendra J. Lind. R.S.*

Closure Statement:

I, _____, have inspected this system and found it to be in compliance with the conditions of the permit, and the Lincoln County Wastewater Treatment and Disposal Regulation.

Signed: _____ *Date:* _____

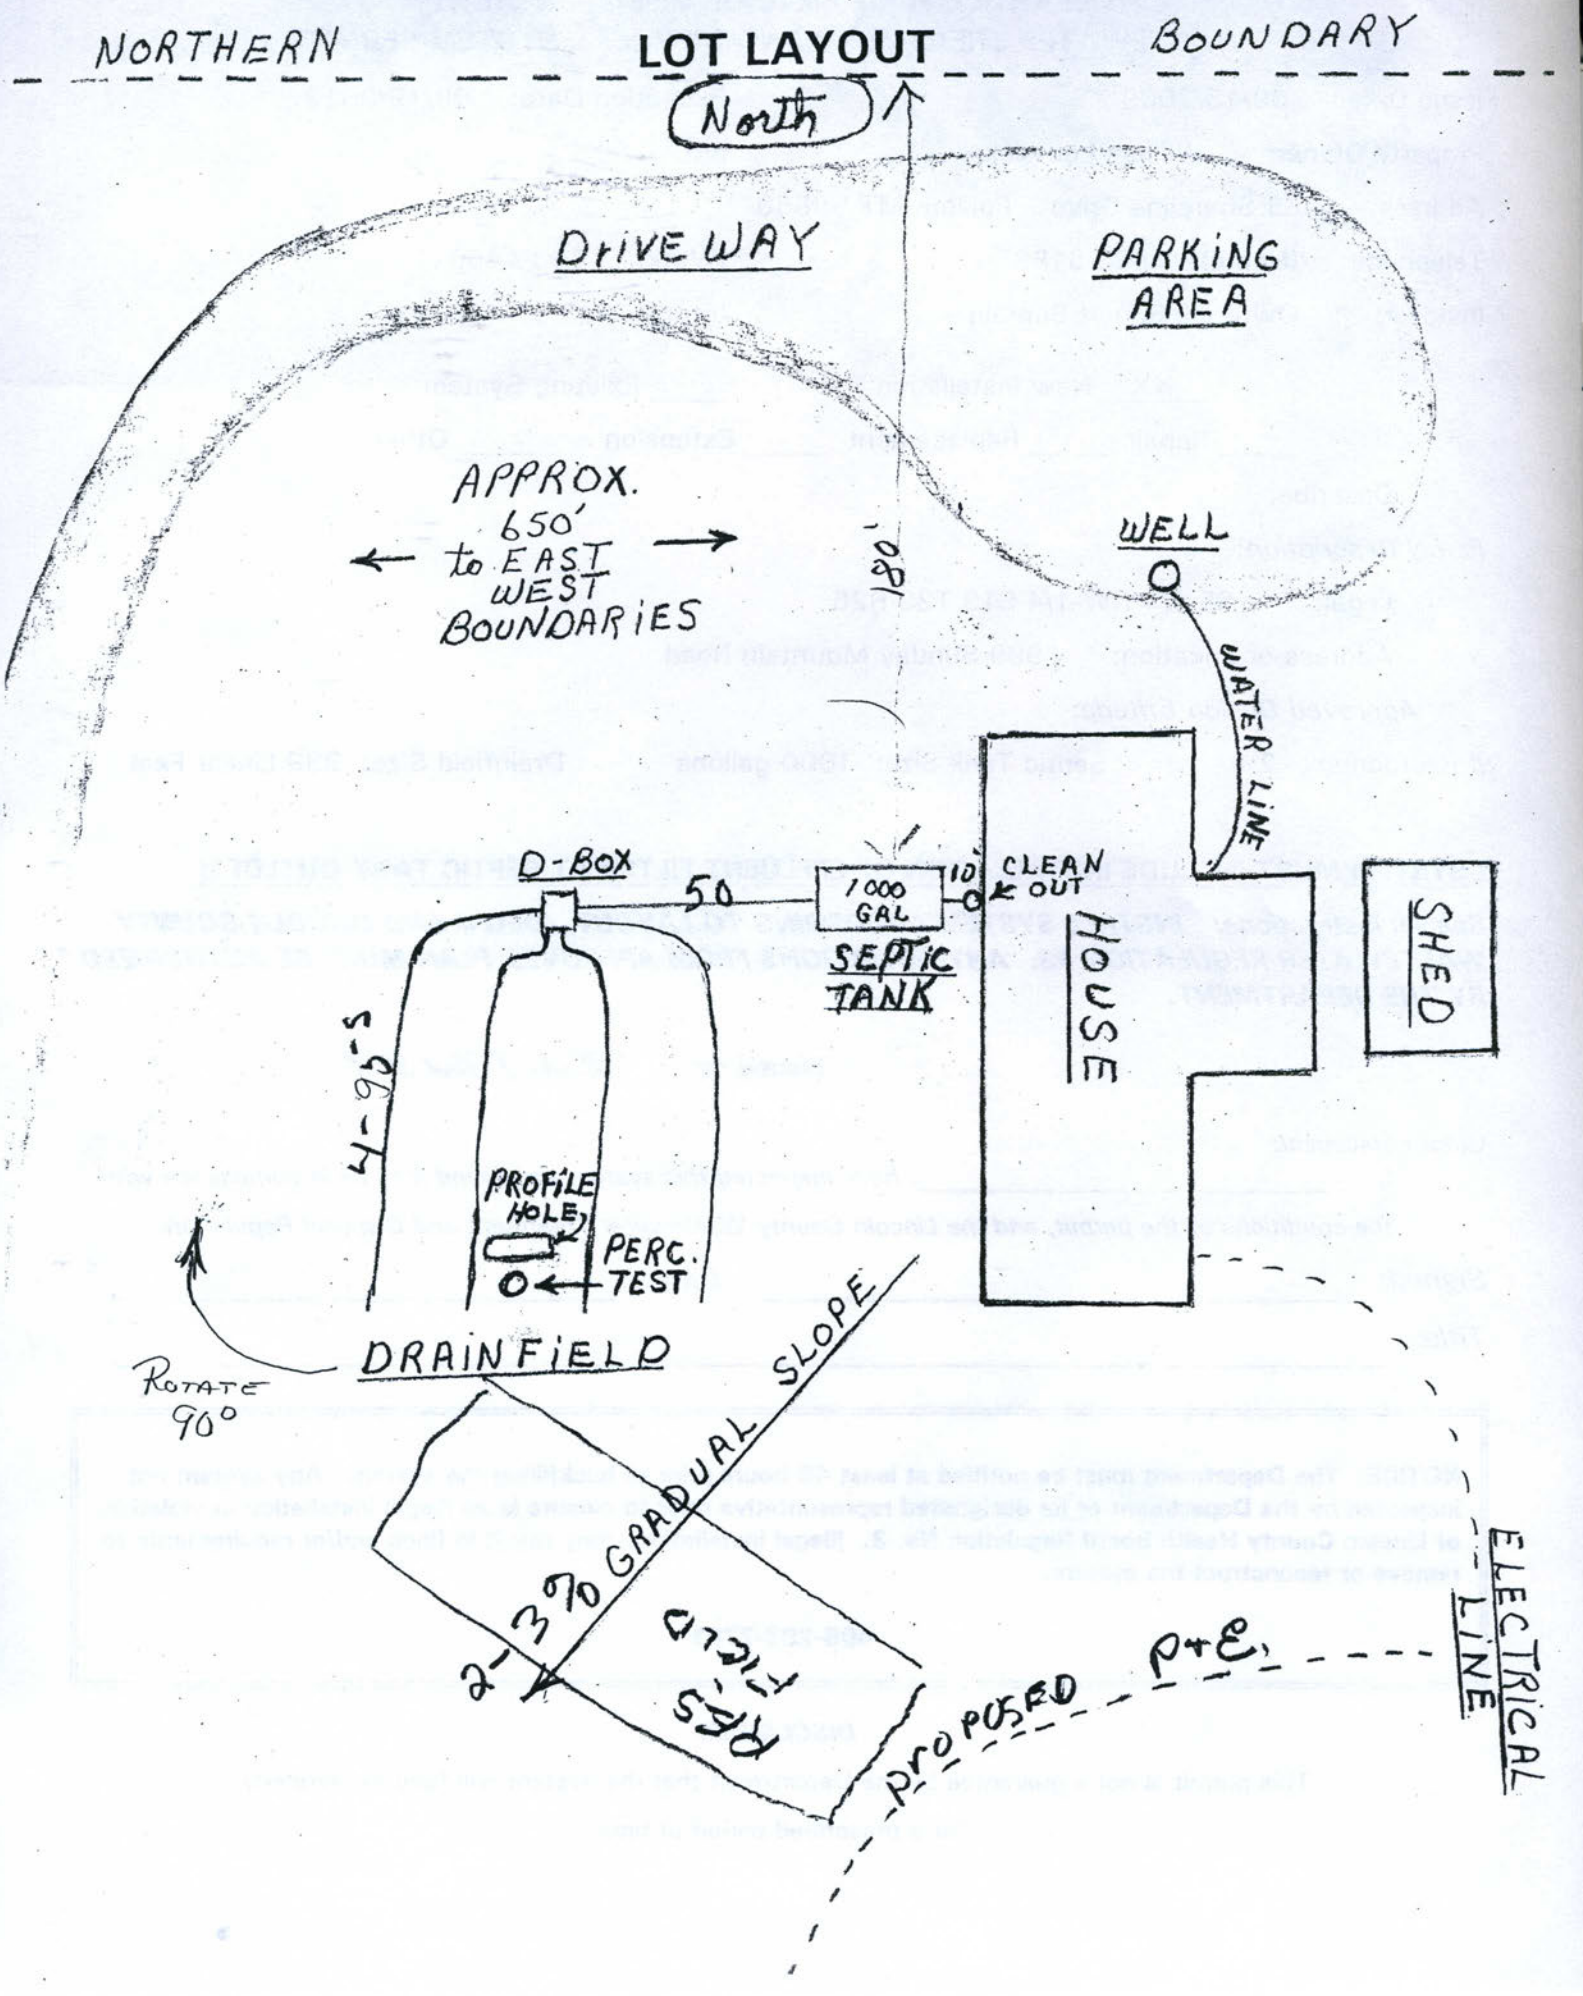
Title: _____

NOTICE: The Department must be notified at least 48 hours prior to backfilling the system. Any system not inspected by the Department or its designated representative prior to closure is an illegal installation in violation of Lincoln County Health Board Regulation No. 3. Illegal installations may result in fines and/or requirements to remove or reconstruct the system.

406-293-7781

DISCLAIMER

This permit is not a guarantee by the Department that the system will function properly for a prescribed period of time.


NORTHERN
LOT LAYOUT
BOUNDARY
North
DRIVE WAY
PARKING AREA
APPROX. 650' to EAST WEST BOUNDARIES
180'
WELL
WATER LINE
D-BOX
50
1000 GAL
10'
CLEAN OUT
SEPTIC TANK
HOUSE
SHED
4-95'S
PROFILE HOLE
PERC. TEST
DRAINFIELD
ROTATE 90°
GRADUAL SLOPE
2-3% TO
PROPOSED
P+E
ELECTRICAL LINE