LINCOLN COUNTY HEALTH DEPARTMENT
ENVIRONMENTAL HEALTH
WASTEWATER TREATMENT AND DISPOSAL SYSTEM PERMIT

Issue Date: 09/12/2025(Renewal) 09/10/2024 Expiration Date: 09/11/2026 Permit#25-6504

Property Owner: Debra Noeker

Mailing Address: [redacted]

Installer: Melvin Smith License #: 99

Approved Work: (Check One) ☒ New Installation ☐ Existing System

☐ Replace Drainfield ☐ Replace Tank ☐ Extension

Describe: Installation of new pressure dosed shallow capped system for 3 Bedroom House.

Parcel Description:

Legal: S22, T32 N, R34 W, ACRES 12.438, TR 4D IN SWNW PLAT 935

Property Address: End of Star Rd. on Kootenai River Assessment Code: 6504

DEQ COSA: EQ# Date:

Approved Design Criteria: Installation of new pressure dosed shallow capped system(Design as per Circular 4, 6.2 Shallow Capped Absorption Trenches) for 3 Bedroom House with 2 Laterals @ 50' with reduction for chambers.

# of Bedrooms: 3 Septic Tank Size: 1000/500 gallons Trench Width: 36"

# of Laterals: 2 Length of Laterals: 50' Trench Depth: 6"

SYSTEM MUST INCLUDE INSTALLATION OF EFFLUENT FILTER AT SEPTIC TANK OUTLET!!

Special Instructions: Install system according to the COSA, lot layout, the Lincoln County Wastewater Treatment and Disposal Regulation, and Circular DEQ-4. Reduction given for chambers. It is the installer's responsibility to ensure that all required horizontal setbacks are met. CHANGES MUST BE PRE-AUTHORIZED BY THE DEPARTMENT.

Issued By: Robin Blumberg, R.S.

NOTICE: The Department must be notified at least 3 business days (72 hours) prior to backfilling the system. Call 406-283-2442. Any system not inspected by the Department or its designated representative prior to closure is an illegal installation in violation of Lincoln County Health Board Regulation Ch. 3. Illegal installations may result in fines and/or requirements to remove or reconstruct the system.

Closure Statement:

This system is in compliance with the approved design criteria and Lincoln County's Wastewater Treatment and Disposal Regulation.

Signed: Robin Blumberg *Date:* 3/25/26

This permit is not finalized until the system is inspected and the closure statement is signed.

This permit is not a guarantee that the system will function properly for a prescribed period of time.

LINCOLN COUNTY, MONTANA

LOT LAYOUT

PLAT NO. 935
SECTION 22, TWP. 32 N.,
R. 34 W., P.M.M.
FOR: DEBRA NOEKER

DATE: AUGUST 2024

NO KNOW POTENTIAL SOURCES OF CONTAMINATION
WITHIN 500' OF EXISTING WELLS
EXCEPT FOR THE PROPOSED AND EXISTING DRAINFIELDS


NO WELLS OR DRAINFIELDS OR
MIXING ZONES WITHIN 100' OF
LOT BOUNDRY LINES

PROPOSED BUILDING SITES ARE
CONCEPTUAL IN NATURE. THIS LOT
LAYOUT IN NO WAY PRESENTS A REGULATORY
DOCUMENT FOR PROPOSED BUILDINGS SITES.

DRAINFIELDS ARE SHALLOW-CAPPED PRESSURE DOSED TRENCHES;
TRENCHES-6" DEEP, 36" WIDE
SEE CIRCULAR DEQ 4 FOR TRENCH CONSTURCTION DETAILS

LEGEND

- PROPOSED PRIMARY DRAINFIELD
  3-42' x 36" TRENCHES 7' APART
- PROPOSED REPLACEMENT DRAINFIELD
  3-42' x 36" TRENCHES 7' APART
- TP — SOIL PROFILE
- PT — PERCOLATION SITE
- W — WELL SITE (PROPOSED)
- SLOPE

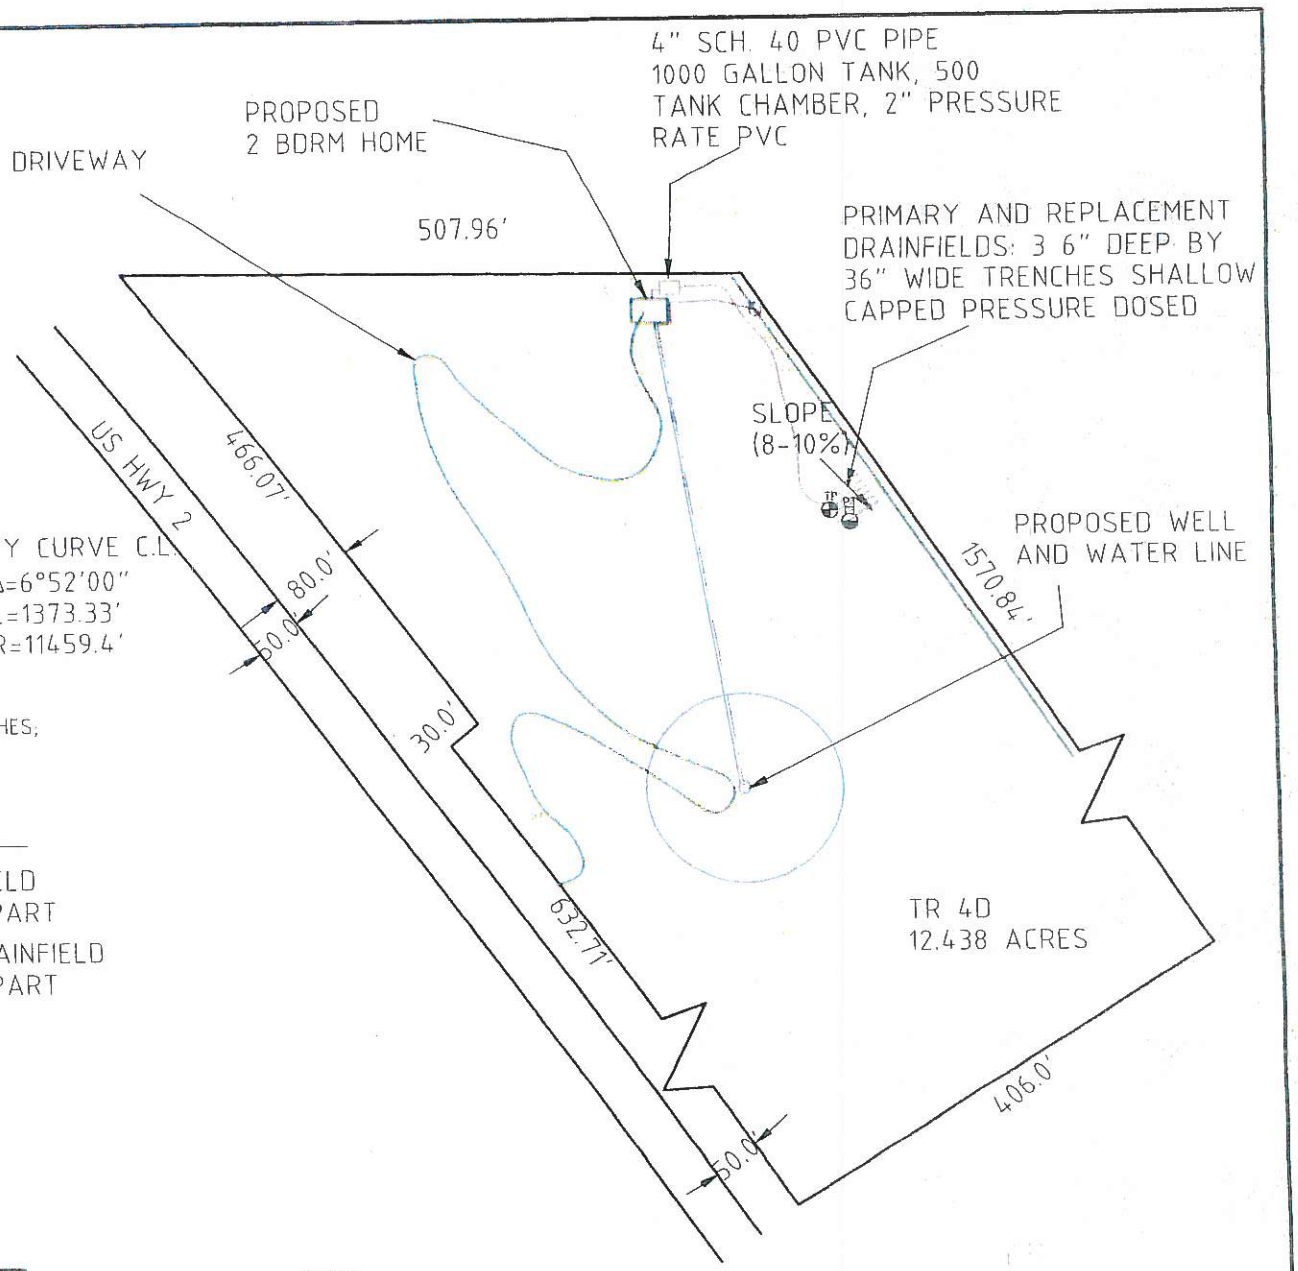

SCALE
200' 0 200'
1" = 200'

DAVIS SURVEYING, INC.
TROY, MT. 406.295.5441

DATE: 08/14/2024
DRAWN BY: KD, PhD

FILE: NOEKER_LOT_LAYOUT