LINCOLN COUNTY HEALTH DEPARTMENT
ENVIRONMENTAL HEALTH
WASTEWATER TREATMENT AND DISPOSAL SYSTEM PERMIT

Issue Date: 02/24/2026 Expiration Date: 02/23/2027 Permit#26-9205

Property Owner: Geri Williams

Mailing Address: [redacted]

Installer: Corey McNew License #: 227

Approved Work: (Check One) ☒ New Installation ☒ Existing System

☒ Replace Drainfield ☐ Replace Tank ☐ Extension

Describe: Installation of new gravity system to replace existing system.

Legal: S09, T30 N, R31 W, COS 5065, PARCEL A, ACRES 3

Property Address: 465 Flower Creek Rd., Libby, MT 59923 Assessment Code: 9205

DEQ COSA: E.Q.# Date:

Approved Design Criteria: Installation of new gravity system to replace existing system.

# of Bedrooms: 2 Septic Tank Size: 1000 gallons Trench Depth: 24"-36"

# of Laterals: 3 Length of Laterals: 50' Trench Width: 24"

SYSTEM MUST INCLUDE INSTALLATION OF EFFLUENT FILTER AT SEPTIC TANK OUTLET!!

Special Instructions: Install system according to the COSA, lot layout, the Lincoln County Wastewater Treatment and Disposal Regulation, and Circular DEQ-4. It is the installer's responsibility to ensure that all required horizontal setbacks are met. CHANGES MUST BE PRE-AUTHORIZED BY THE DEPARTMENT.

Issued By: Robin Blumberg, RS

NOTICE: The Department must be notified at least 3 business days (72 hours) prior to backfilling the system. Call 406-283-2442. Any system not inspected by the Department or its designated representative prior to closure is an illegal installation in violation of Lincoln County Health Board Regulation Ch. 3. Illegal installations may result in fines and/or requirements to remove or reconstruct the system.

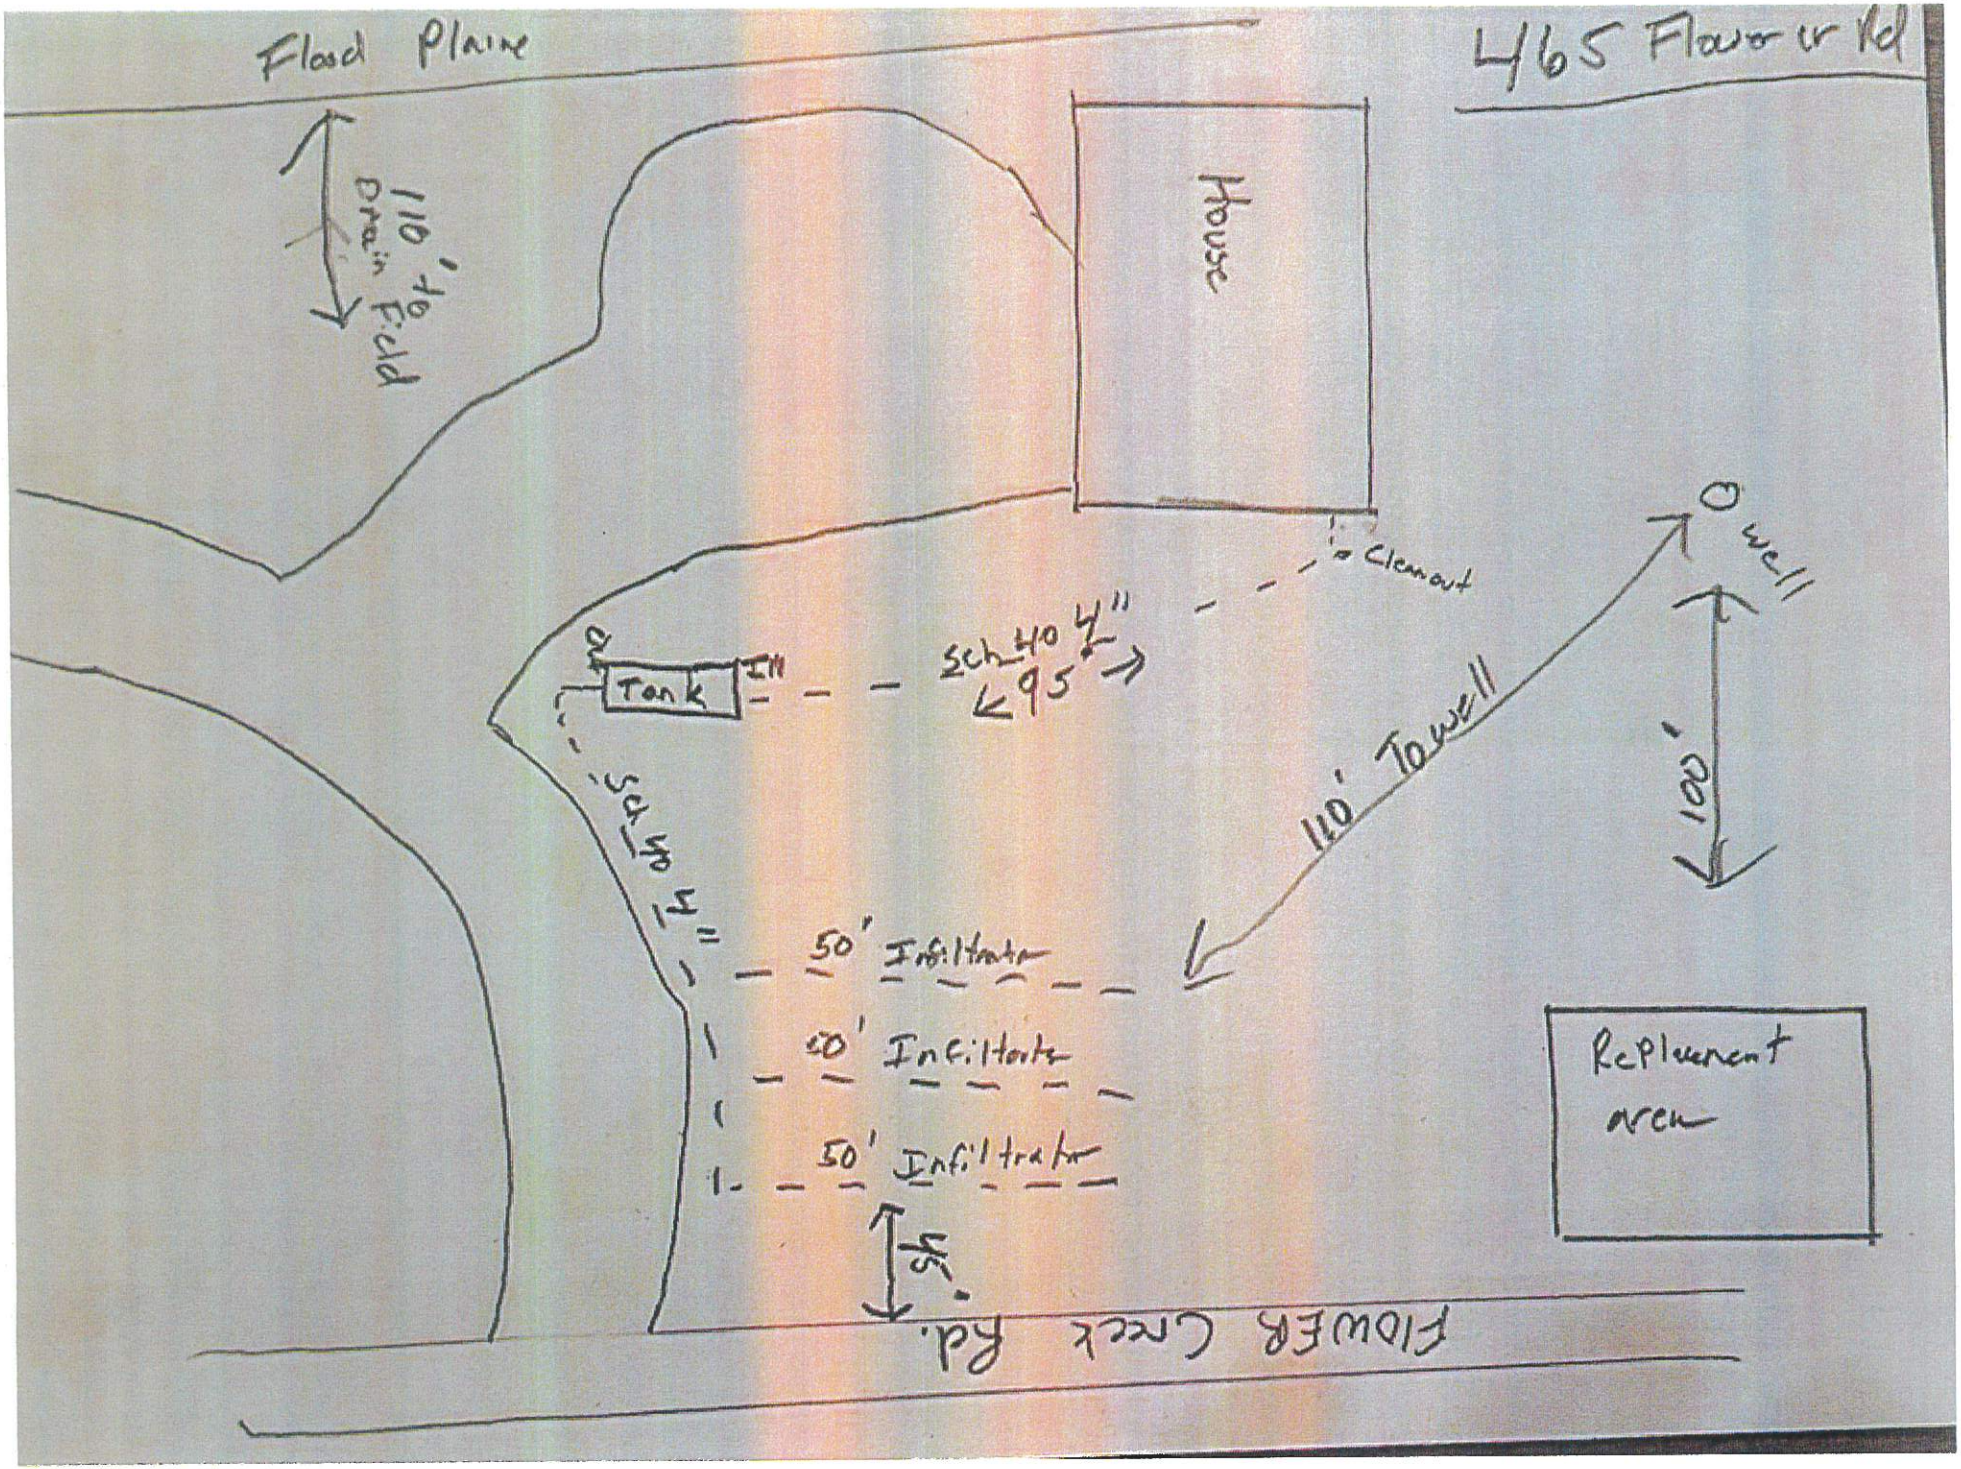
Closure Statement:

This system is in compliance with the approved design criteria and Lincoln County's Wastewater Treatment and Disposal Regulation.

Signed: Robin Blumberg *Date:* 3/11/26

This permit is not finalized until the system is inspected and the closure statement is signed.

This permit is not a guarantee that the system will function properly for a prescribed period of time.


Flood Plain
4165 Flower Rd
110' to Drain Field
House
Cleanout
Sch 40 4"
95'
Tank
1"
Sch 40 1"
O well
110' Tower
100'
50' Infiltrator
50' Infiltrator
50' Infiltrator
Replacement area
25'
Flower Creek Rd.