PERMIT

Issue Date: 06/16/00 Expiration Date: 06/17/01

Property Owner: Raymond Abrahamson c/o:

Address: [redacted]

Telephone: [redacted] (Work)

Installer: Richard Thompson License No. 73

____ New Installation XX Existing System

____ Repair XX Replacement ____ Extension ____ Other

Describe:

Parcel Description:

Legal: Lots 16-17-18 Block 10 Pioneer Junction S26 T30 R31

Address or Location: 120 Trainer Road

Approved Design Criteria:

Bedrooms 2 Septic Tank Size: 750 gallons Drainfield Size: 130 lineal feet

INSTALL SYSTEM ACCORDING TO LOT LAYOUT AND LINCOLN COUNTY WASTEWATER REGULATION #3.

Special Instructions: ***ANY DEVIATIONS FROM APPROVED PLAN MUST BE AUTHORIZED BY THE DEPARTMENT.***

Issued By: Kendra J. Lind, R.S.


Closure Statement

I, R Thompson, have inspected this system and found it to be in compliance with the conditions of the permit, and the Lincoln County Wastewater Treatment and Disposal Regulation.

Signed: R Thompson *Date:* 6/15/2000

Title: OWNER/OPERATOR

LOT LAYOUT

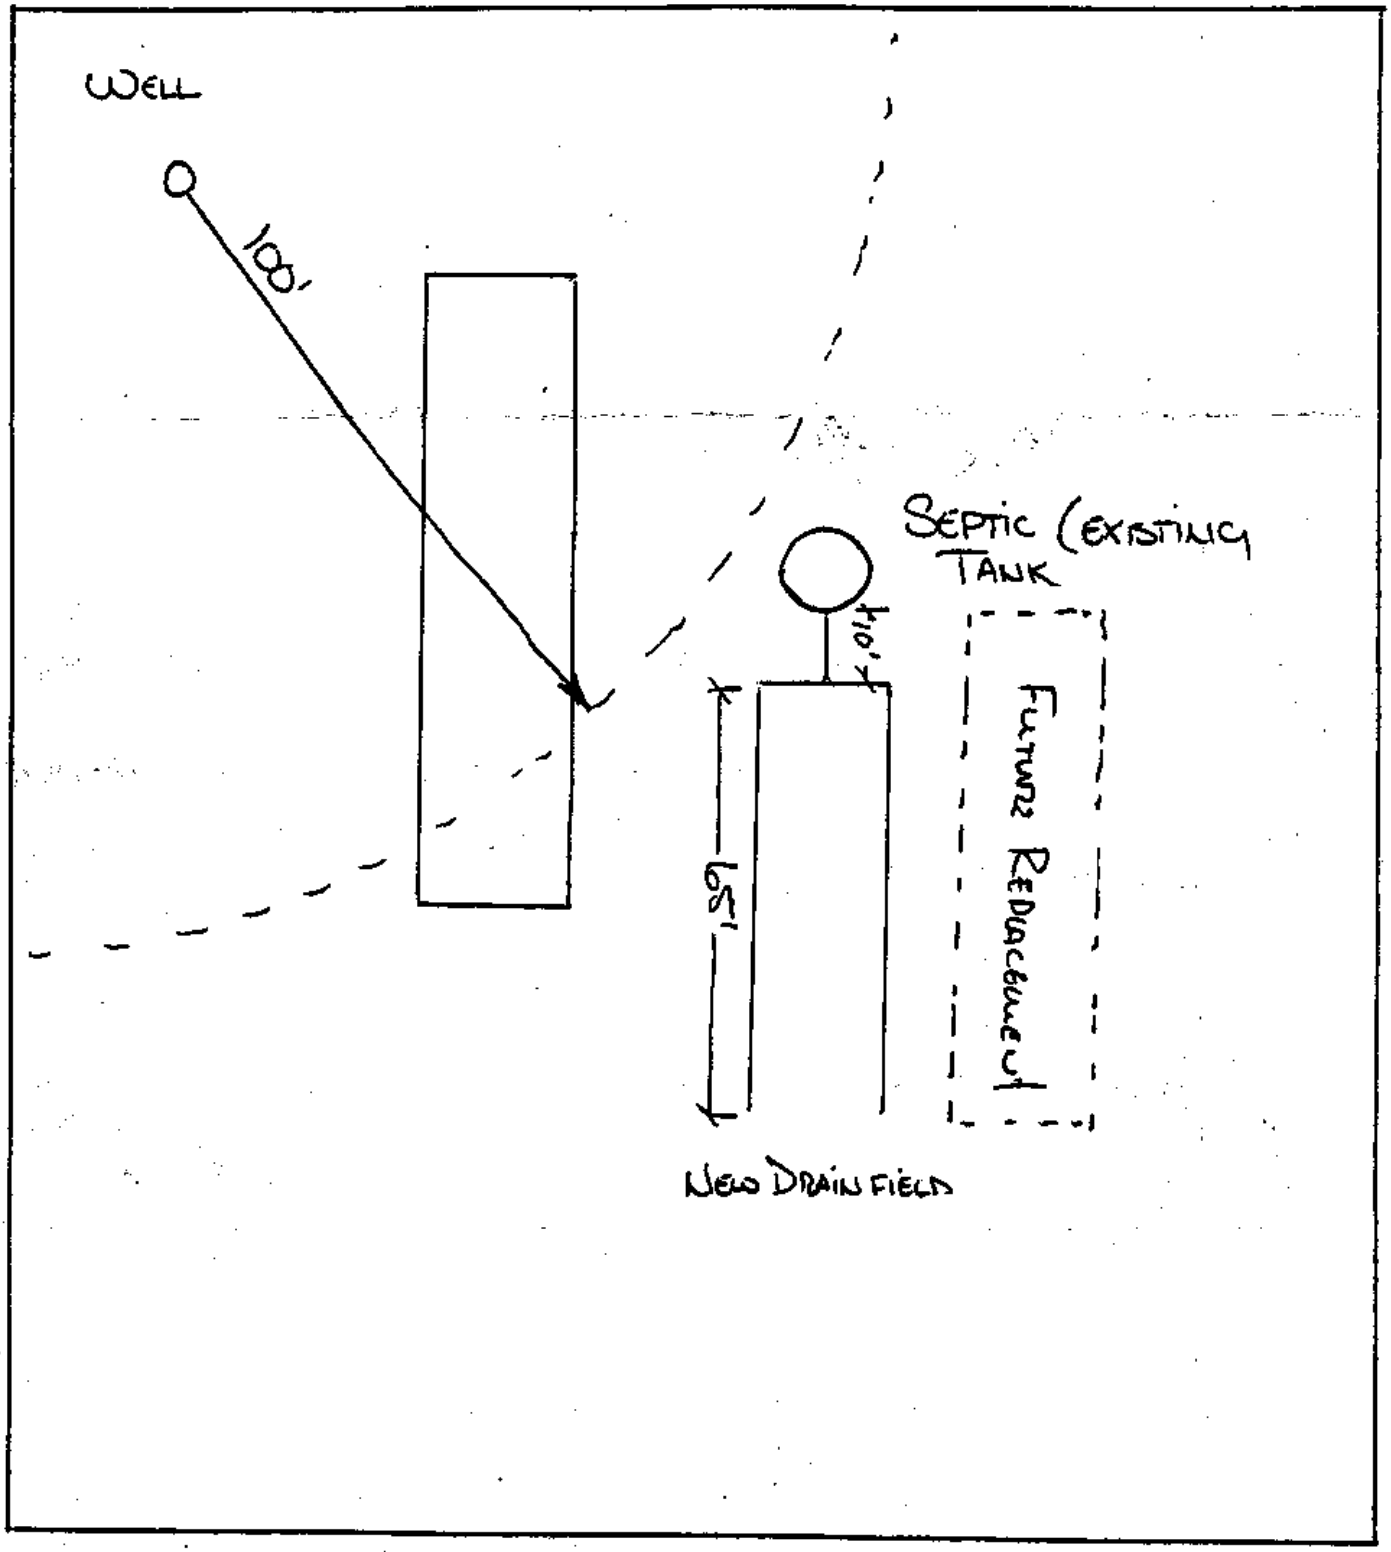

TRAINER STREET