PERMIT

Issue Date: 08/02/00 Expiration Date: 08/03/01

Property Owner: Edith L. Allen c/o:

Address [redacted]

Telephone: [redacted] (Work)

Installer: Self License No.

XX New Installation ____ Existing System

____ Repair ____ Replacement ____ Extension ____ Other

Describe:

Parcel Description:

Legal: SE 1/4 SE 1/4 S31 T36 R26

Address or Location: Lot 3 in Canada Dry

Approved Design Criteria:

Bedrooms 3 Septic Tank Size: 1000 gallons Drainfield Size: 420 lineal feet

INSTALL SYSTEM ACCORDING TO LOT LAYOUT AND LINCOLN COUNTY WASTEWATER REGULATION #3.

Special Instructions: ***ANY DEVIATIONS FROM APPROVED PLAN MUST BE AUTHORIZED BY THE DEPARTMENT.***

Issued By: *Kendra J. Lind, R.S.*


Closure Statement:

I, John W Peterson *have inspected this system and found it to be in compliance with the conditions of the permit, and the Lincoln County Wastewater Treatment and Disposal Regulation.*

Signed: John W Peterson *Date:* 6/28/01

Title: R5

LOT LAYOUT
EDITH L. ALLEN
LOT #3
CANADA DRY

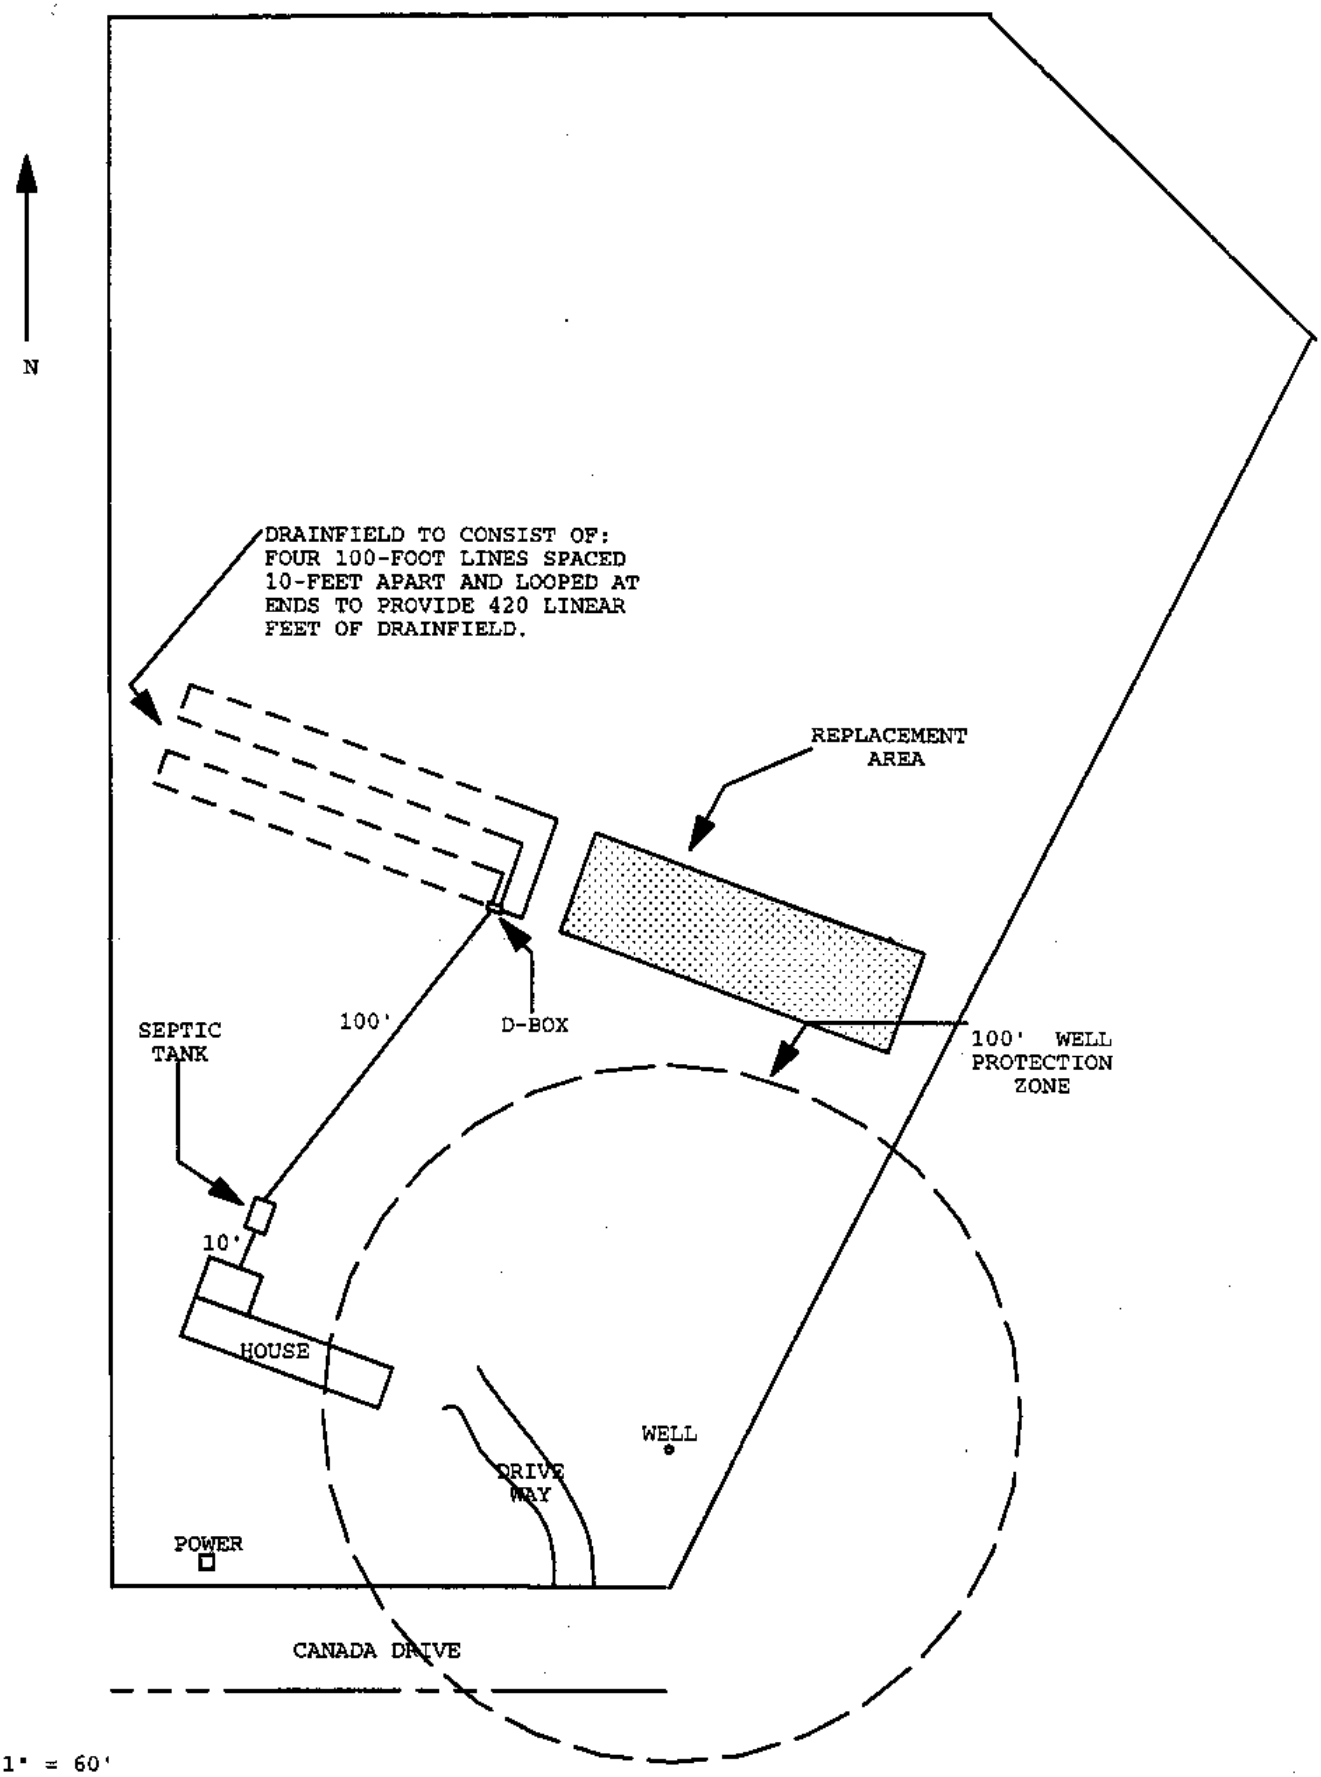

SCALE: 1" = 60'