PERMIT

Issue Date: 7-2-96 Expiration Date: 7-2-97

Property Owner: JAMES AND LISA THOMPSON

Address: [redacted]

Telephone: [redacted] (Work) _____

Installer: Jeff Evjene License No. 45

✓ New Installation ____ Existing System

____ Repair ____ Replacement ____ Extension ____ Other

Describe: _____

Parcel Description:

Legal: Canada Dry Lot 4 SE¼SE¼ S.31 T36 R26

Address or Location: 150 Canada Drive

Approved Design Criteria:

Bedrooms 2 Septic Tank Size: 1000 gallons Drainfield Size: 250 lineal feet

INSTALL SYSTEM AS PER APPROVED SITE PLAN (LOT LAYOUT) AND LINCOLN COUNTY WASTEWATER REGULATION #3.

Special Instructions: _____

Issued By: John D Peterson, RS

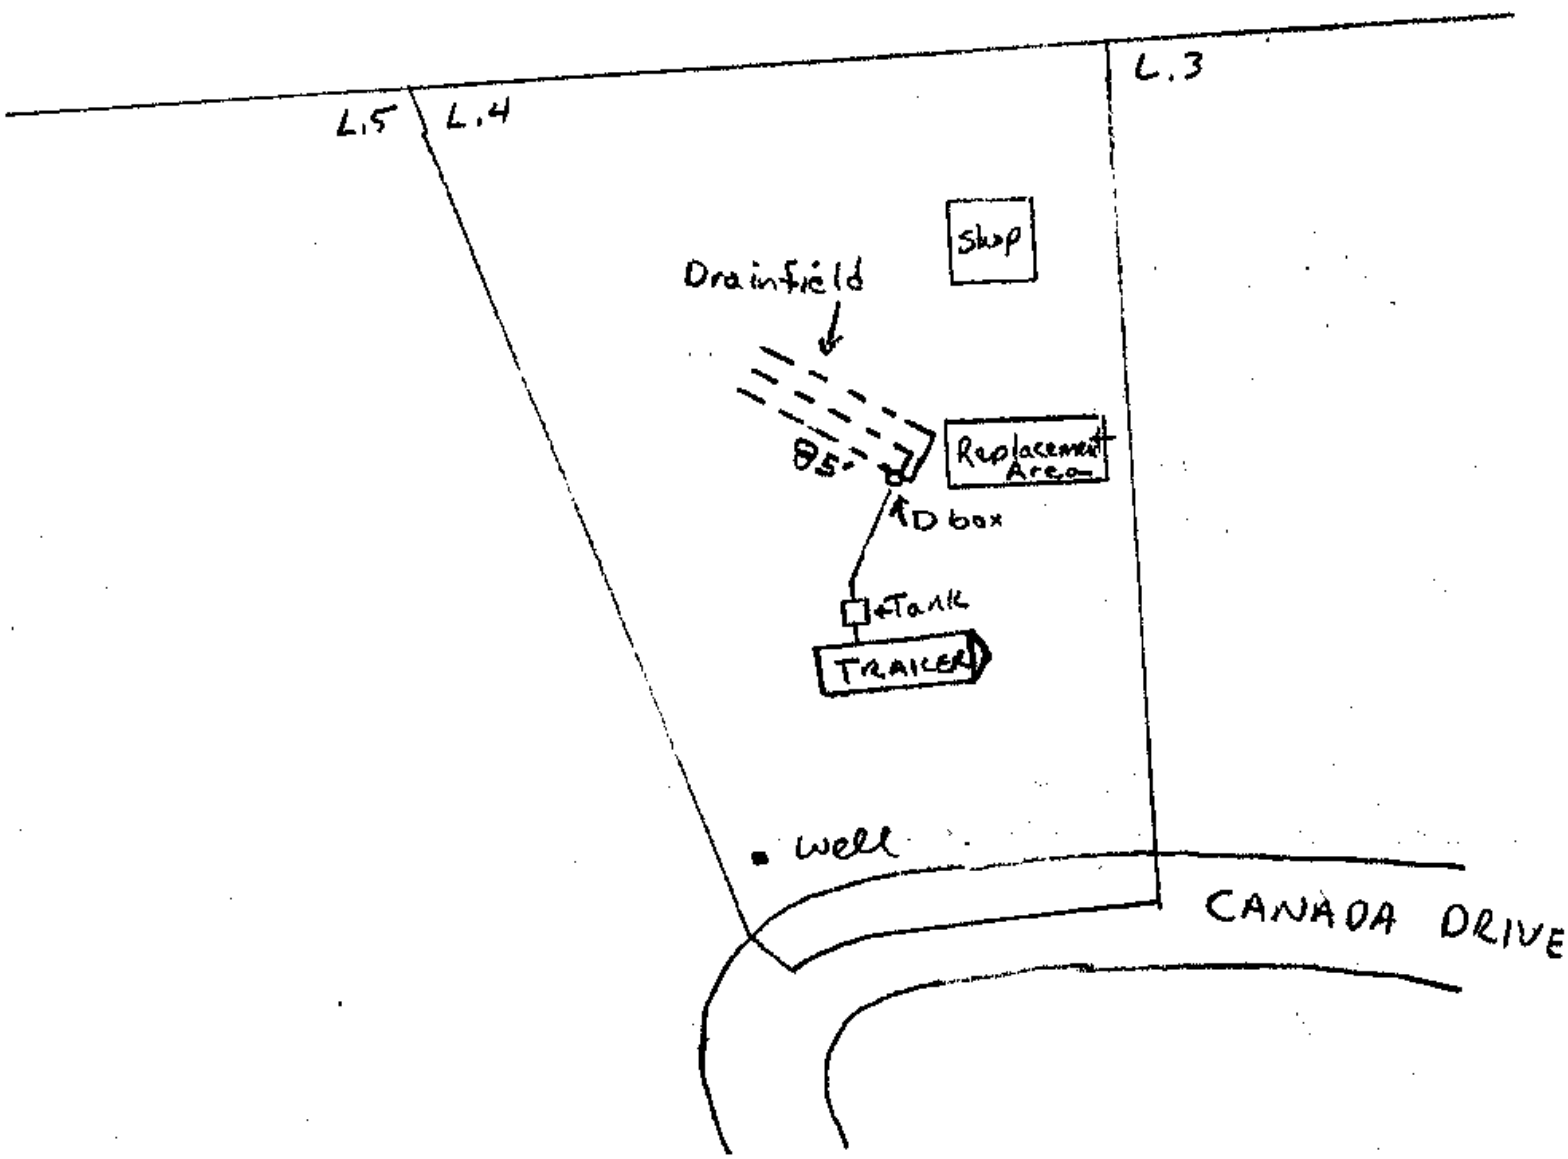
Closure Statement:

I, Jeff Evjene *have inspected this system and found it to be in compliance with the conditions of the permit and the Lincoln County Wastewater Treatment and Disposal Regulation.*

Signed: Jeff Evjene *Date:* 7-5-96

Title: Installer

LOT LAYOUT


N
L.3
L.5
L.4
Shop
Drainfield
Replacement Area
85'
D box
Tank
TRAILER
well
CANADA DRIVE