PERMIT

Issue Date: 11/13/00 Expiration Date: 11/14/01

Property Owner: Orville Vandergriend c/o: _____

Address: [redacted]

Telephone: (Home) _____ (Work) _____

Installer: Howard Mitschele License No. 6

XX New Installation _____ Existing System

_____ Repair _____ Replacement _____ Extension _____ Other

Describe: _____

Parcel Description:

Legal: S28 T37 R31

Address or Location: Upper Ford Road

Approved Design Criteria:

Bedrooms 2 Septic Tank Size: 1000 gallons Drainfield Size: 140 lineal feet

INSTALL SYSTEM ACCORDING TO LOT LAYOUT AND LINCOLN COUNTY WASTEWATER REGULATION #3.

Special Instructions: ***ANY DEVIATIONS FROM APPROVED PLAN MUST BE AUTHORIZED BY THE DEPARTMENT.***

Issued By: *Kendra J. Lind, R.S.*


Closure Statement:

I, Howard Mitschele *, have inspected this system and found it to be in compliance with the conditions of the permit, and the Lincoln County Wastewater Treatment and Disposal Regulation.*

Signed: Howard J. Mitschele *Date:* Nov. 21st 2000

Title: Septic Installer

LOT LAYOUT
ORVILLE VANDERGRIEND
S28 T37 R31

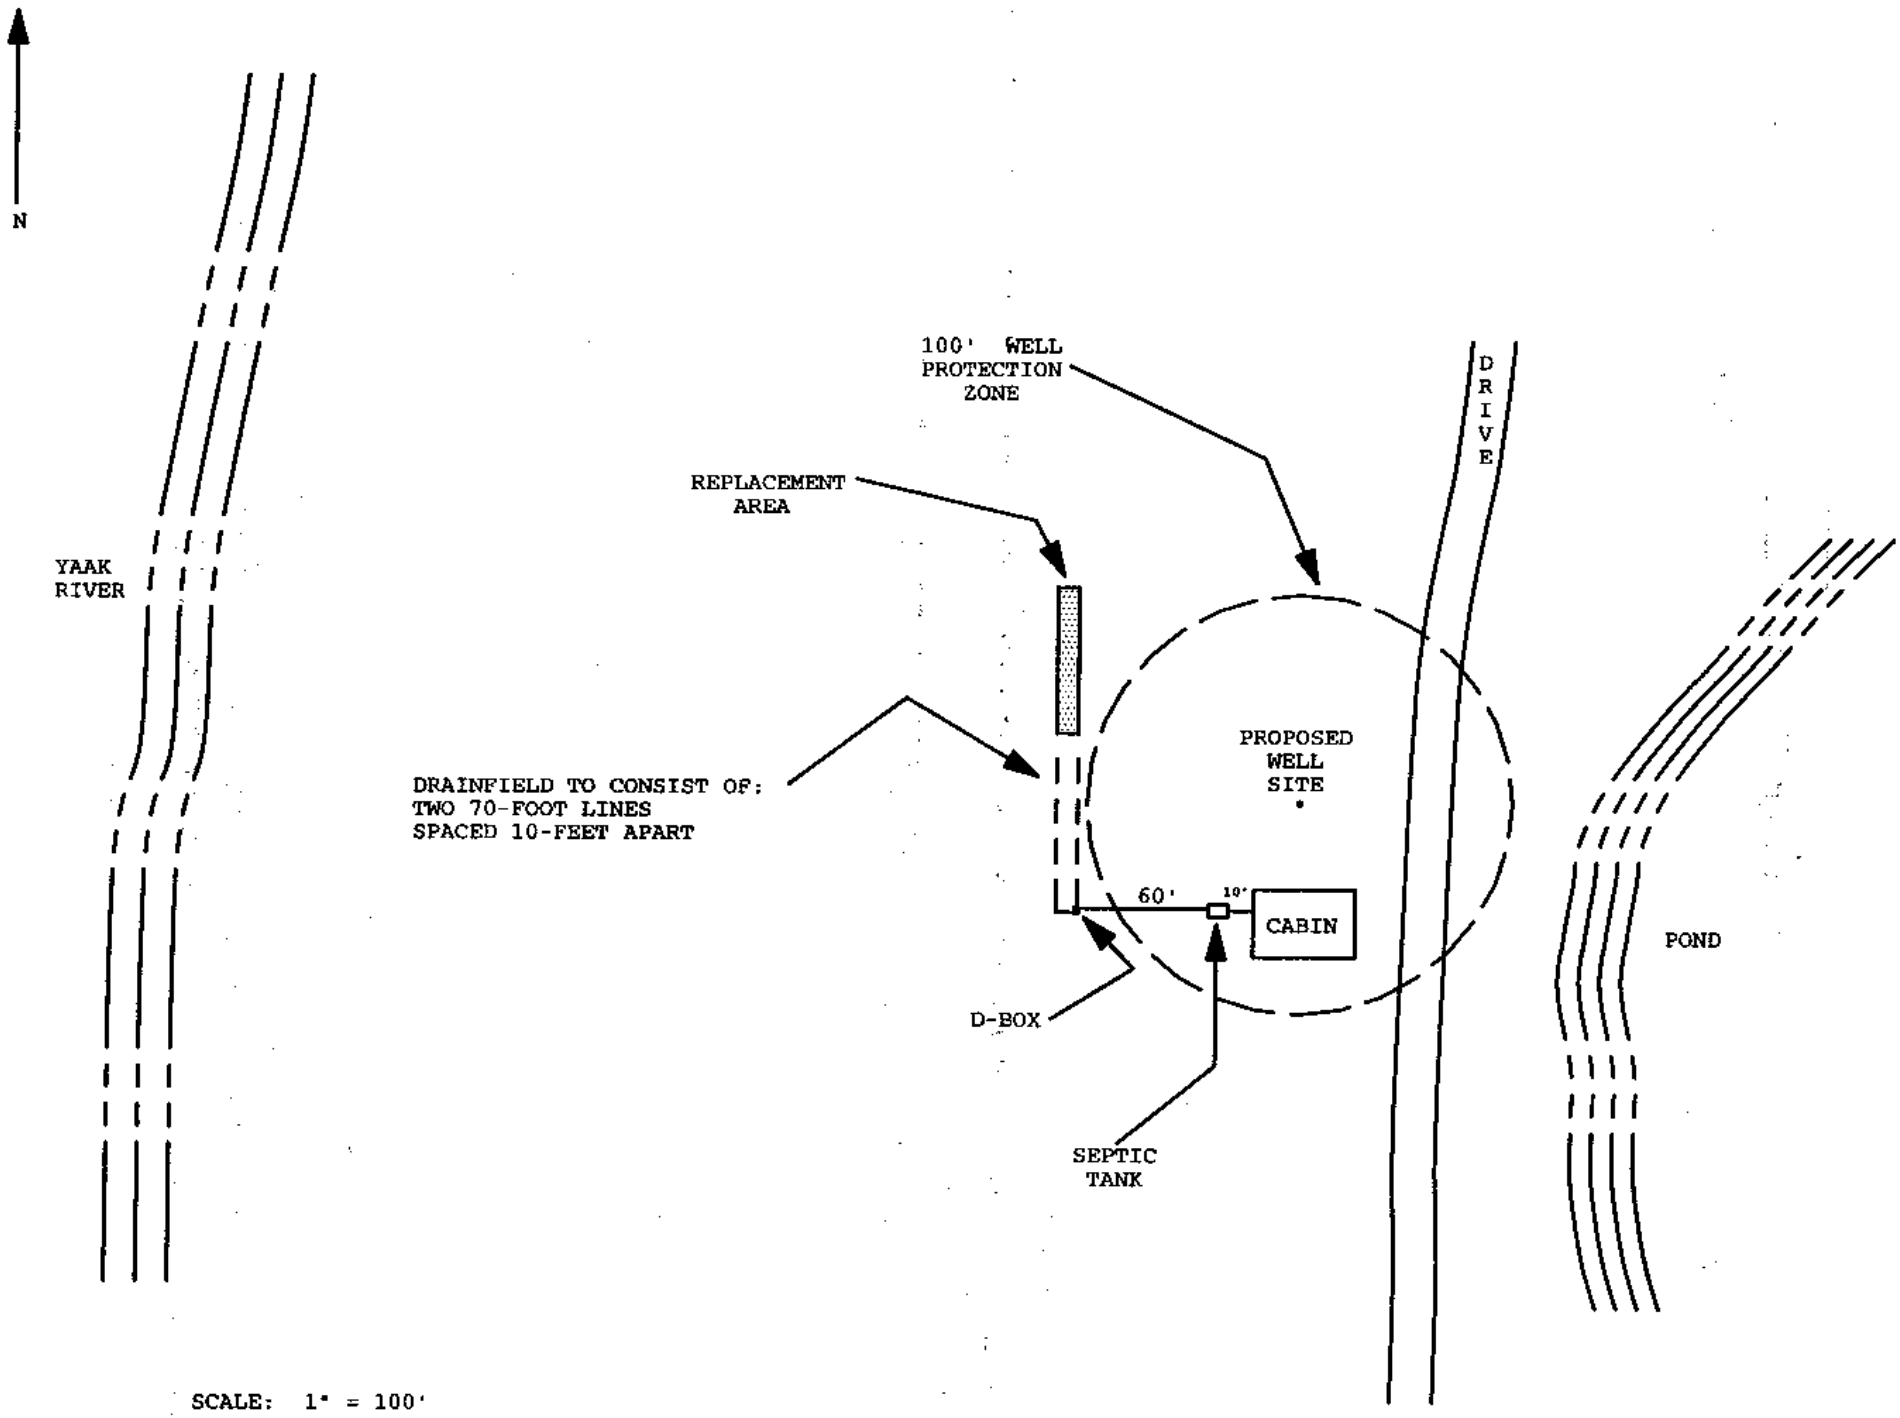

SCALE: 1" = 100'