PERMIT

Issue Date: 08/24/00 Expiration Date: 08/25/01

Property Owner: James Wengard c/o: _____

Address: [redacted]

Telephone: [redacted] (Work) _____

Installer: Ivan Miller, Jr. License No. 52

XX New Installation _____ Existing System

_____ Repair _____ Replacement _____ Extension _____ Other

Describe: _____

Parcel Description:

Legal: SW 1/4 SW 1/4 S9 T37 R28

Address or Location: _____

Approved Design Criteria:

Bedrooms 4 Septic Tank Size: 1000 gallons Drainfield Size: 500 lineal feet

INSTALL SYSTEM ACCORDING TO LOT LAYOUT AND LINCOLN COUNTY WASTEWATER REGULATION #3.

Special Instructions: ***ANY DEVIATIONS FROM APPROVED PLAN MUST BE AUTHORIZED BY THE DEPARTMENT.***

Issued By: *Kendra J. Lind, R.S.*

Closure Statement:


I, Ivan Miller Jr *have inspected this system and found it to be in compliance with the conditions of the permit, and the Lincoln County Wastewater Treatment and Disposal Regulation.*

Signed: Ivan Miller Jr. *Date:* 10-19-00

Title: Installer

1

LOT LAYOUT
JAMES WENGARD
SW 1/4 SW 1/4 S9 T37 R28

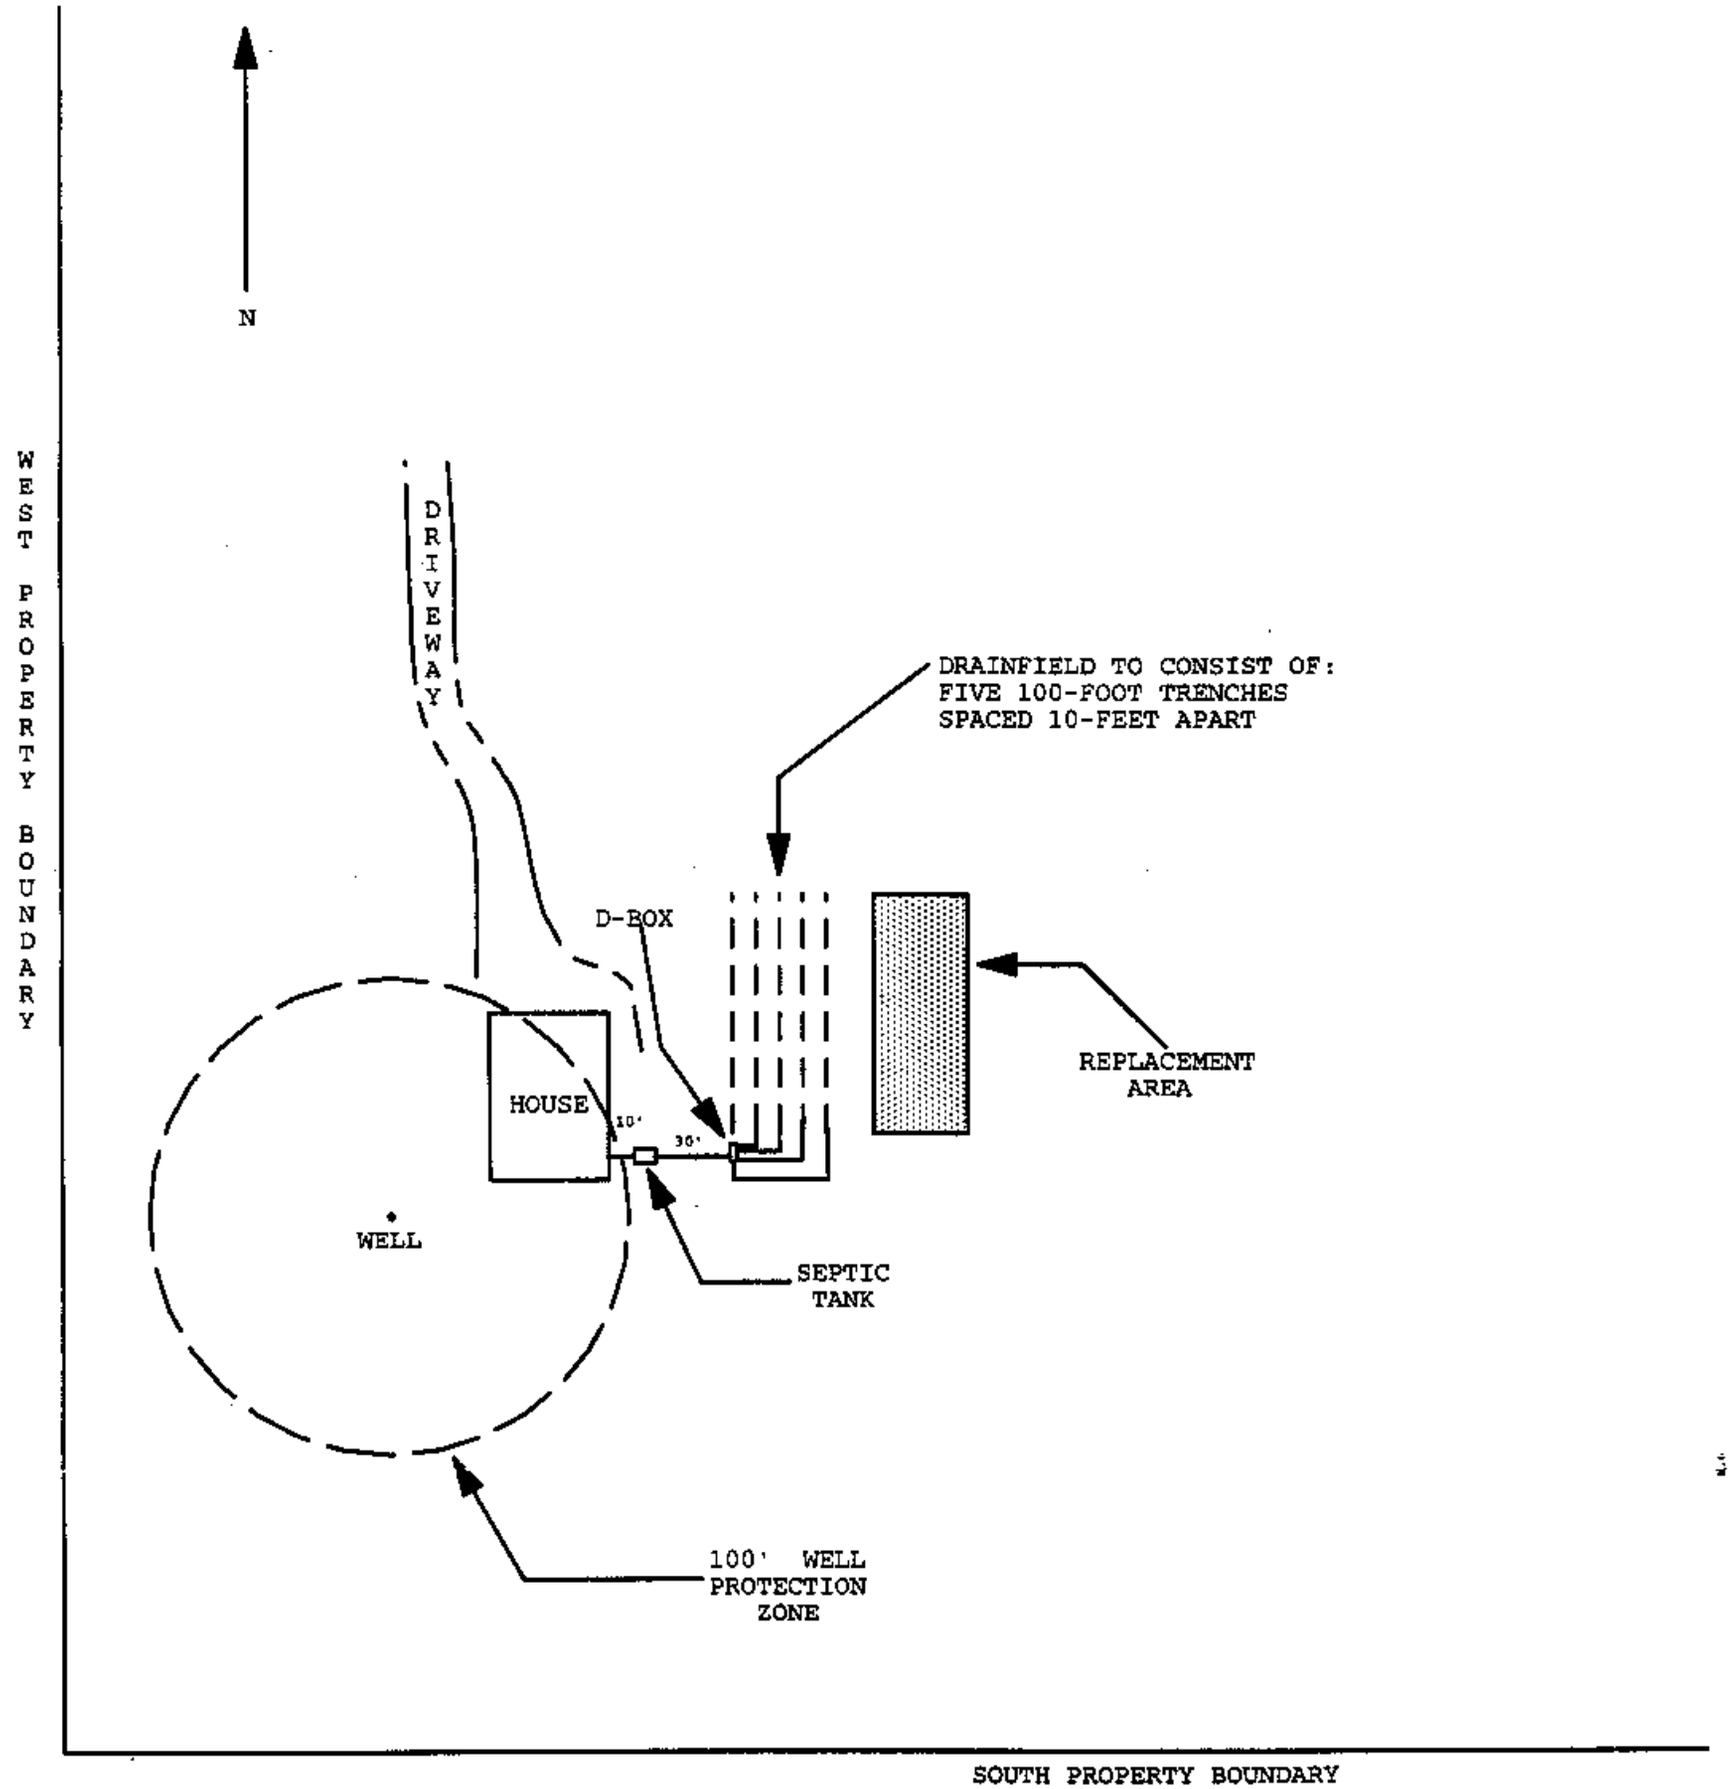

SCALE: 1" = 100'