Issue Date: 5-5-00 Expiration Date: 5-501

Property Owner: DOUG WOODS

Address: [redacted]

Telephone: [redacted] (Home)

Installer: Timberline License No. 78

___ New Installation ✓ Existing System

___ Repair ✓ Replacement ___ Extension ___ Other

Describe:

Parcel Description:

Legal: SW¼ Sec 35 T36N R26W

Address or Location: 1705 Terrieault Creek Road

Approved Design Criteria:

Bedrooms 3 Septic Tank Size: 1000 gallons Drainfield Size: 300 lineal feet

INSTALL SYSTEM AS PER APPROVED SITE PLAN (LOT LAYOUT) AND LINCOLN COUNTY WASTEWATER REGULATION #3.

Special Instructions:

Issued By: John W Peterson, RS

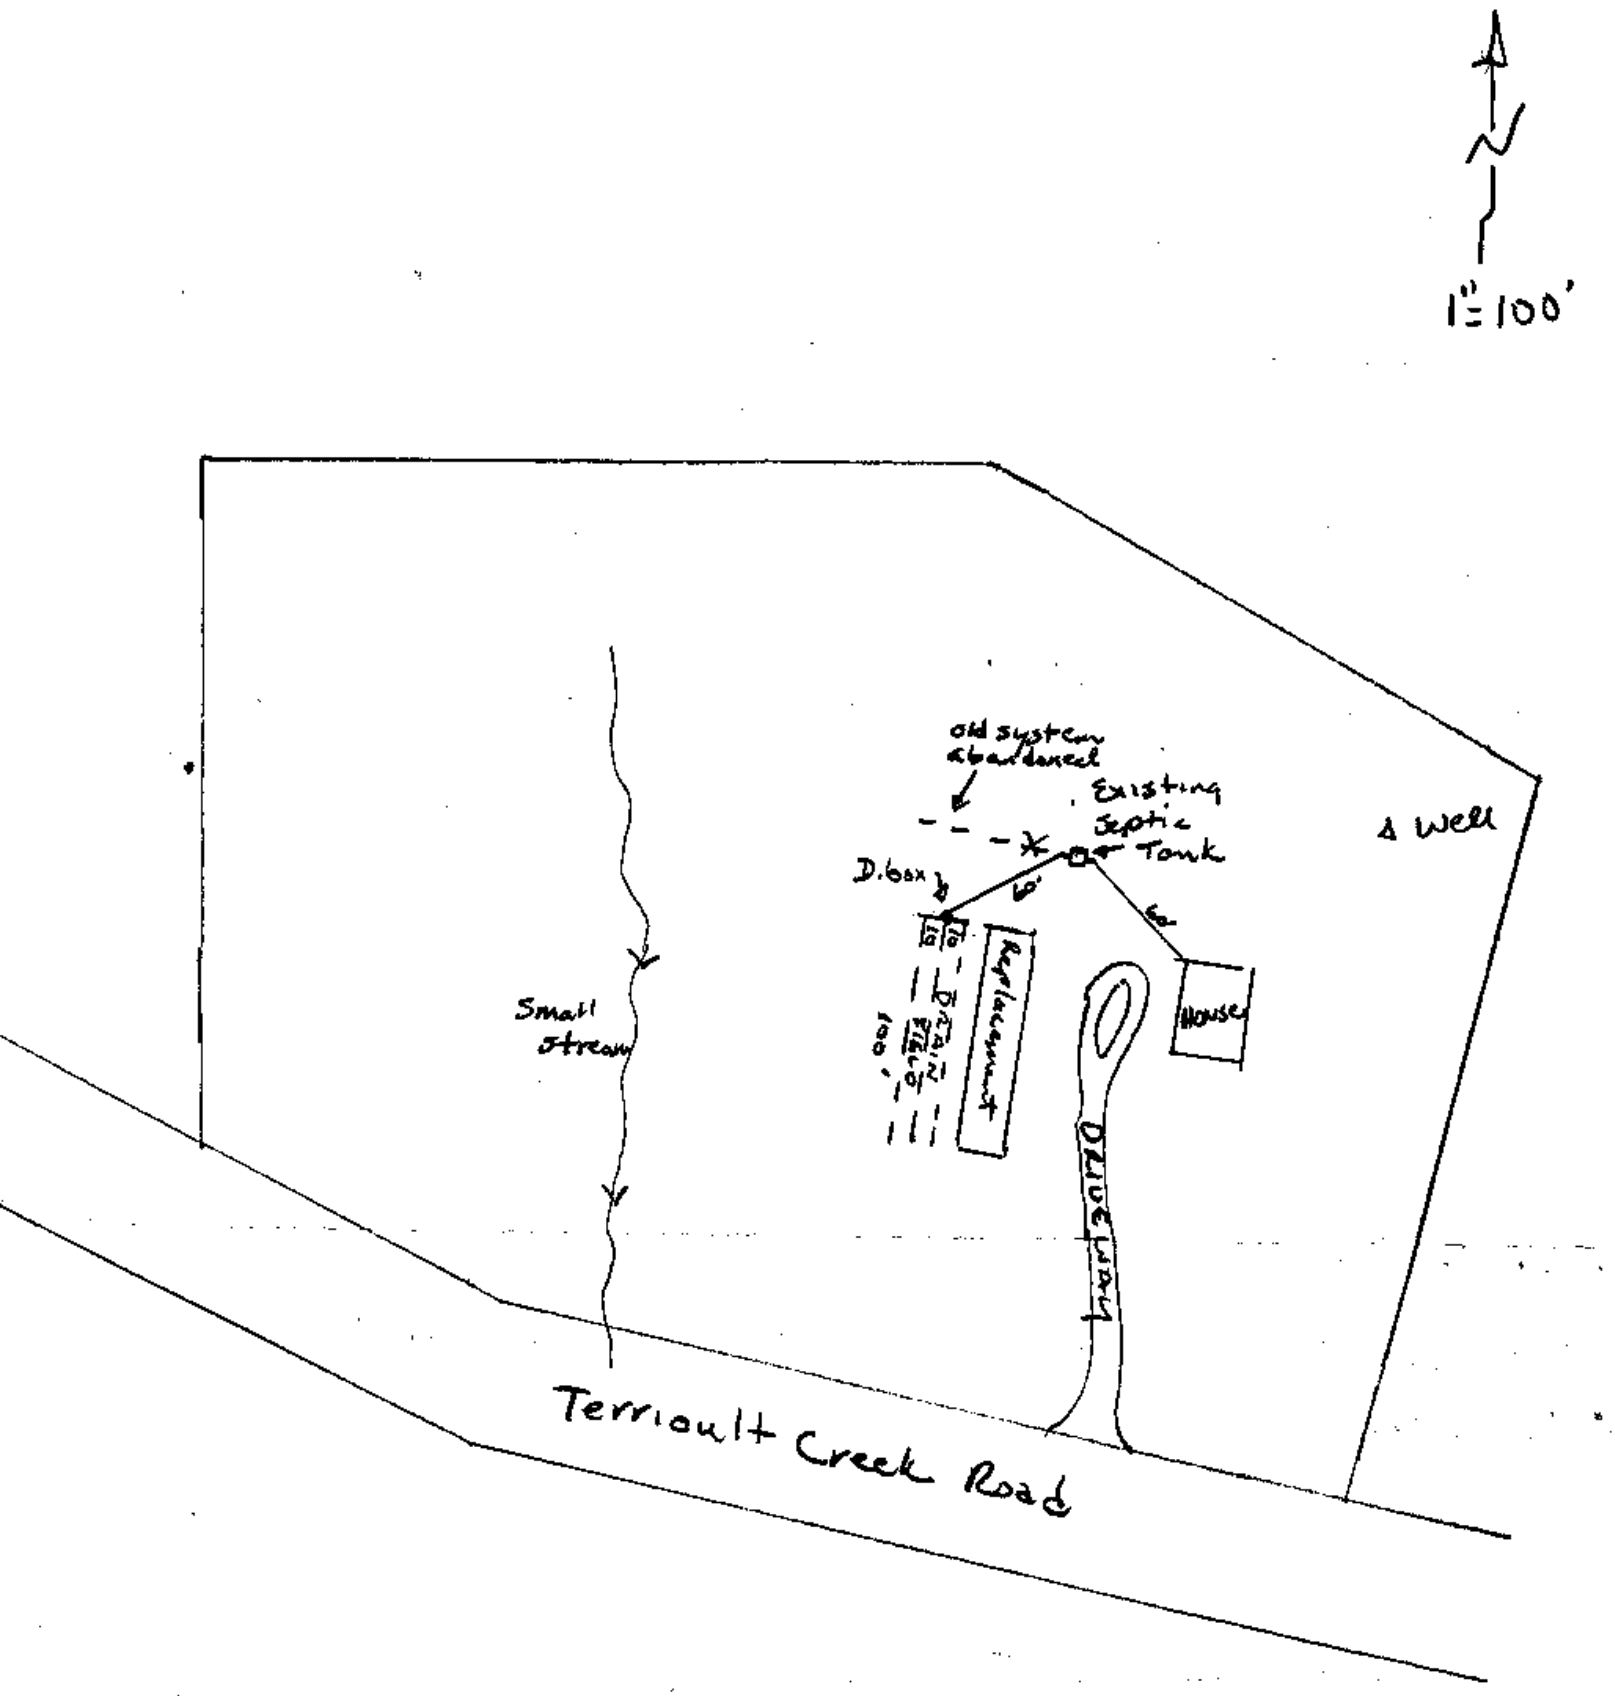
Closure Statement:

I, Barbara Renkema, *have inspected this system and found it to be in compliance with the conditions of the permit, and the Lincoln County Wastewater Treatment and Disposal Regulation.*

Signed: Barbara Renkema Date: 5-11-00

Title: (County)

LOT LAYOUT


1" = 100'
old system abandoned
Existing Septic Tank
D.box
Replacement
Field
100'
House
Driveway
Well
Small stream
Terrioult Creek Road