LINCOLN COUNTY HEALTH DEPARTMENT
ENVIRONMENTAL HEALTH
WASTEWATER TREATMENT AND DISPOSAL SYSTEM PERMIT

Issue Date: 08/12/2026 Expiration Date: 08/11/2027 Permit#26-2815

Property Owner: Tom Kilgore

Mailing Address: [redacted]

Installer: Brian Anderson License #: 175A

Approved Work: (Check One) ☒ New Installation ☐ Existing System

☐ Replace Drainfield ☐ Replace Tank ☐ Extension

Describe: Installation of gravity system for 3 Bedroom House.

Legal: S13, T29 N, R31 W, ACRES 1.02, EXCEPTION ON PLAT 2146

Property Address: 41915 US Hwy. 2, Libby, MT 59923 Assessment Code: 2815

DEQ COSA: E.Q.# Date:

Approved Design Criteria: Installation of gravity system for 3 Bedroom House with 5 Laterals @ 100'.

# of Bedrooms: 3 Septic Tank Size: 1000 Trench Width: 24"

# of Laterals: 5 Lateral Length: 100' Trench Depth: 24"-36"

SYSTEM MUST INCLUDE INSTALLATION OF EFFLUENT FILTER AT SEPTIC TANK OUTLET!!

Special Instructions: Install system according to the lot layout, the Lincoln County Wastewater Treatment and Disposal Regulation, Circular DEQ-4, and COSA(If Applies). It is the installer's responsibility to ensure that all required horizontal setbacks are met. CHANGES MUST BE PRE-AUTHORIZED BY THE DEPARTMENT.

Issued By: *Robin Blumberg, RS*

NOTICE: The Department must be notified at least 3 business days (72 hours) prior to backfilling the system. Call 406-283-2442. Any system not inspected by the Department or its designated representative prior to closure is an illegal installation in violation of Lincoln County Health Board Regulation Ch. 3. Illegal installations may result in fines and/or requirements to remove or reconstruct the system.

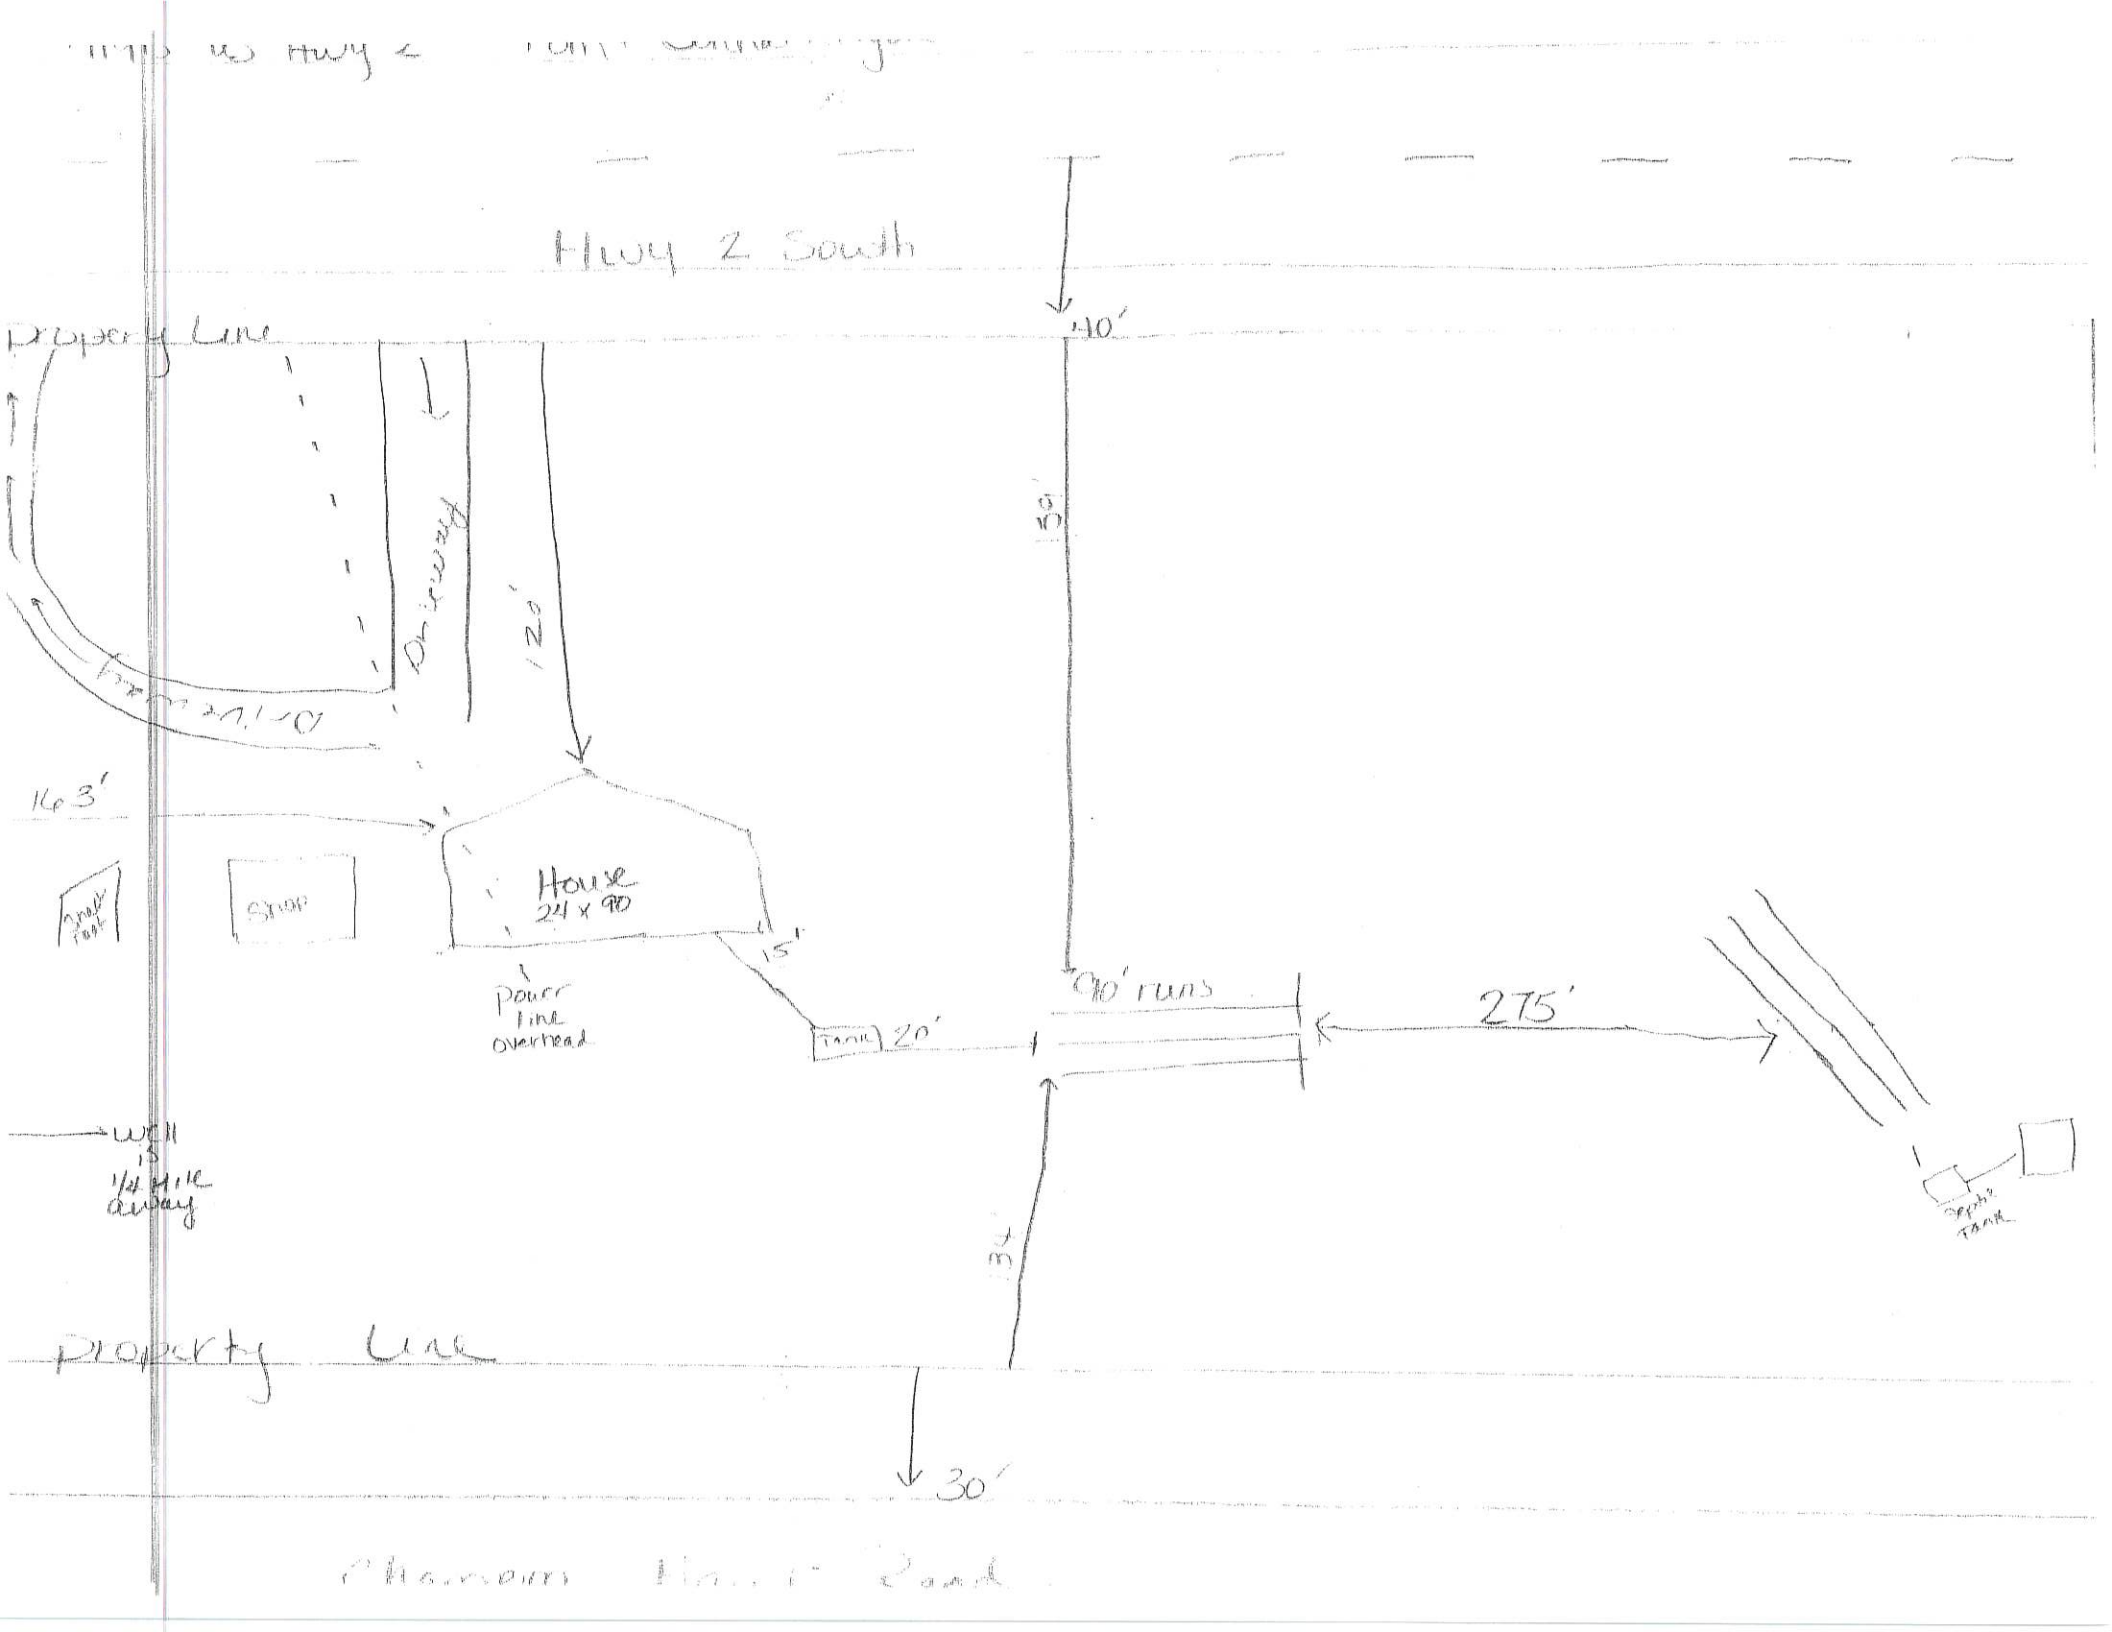
Closure Statement:

This system is in compliance with the approved design criteria and Lincoln County's Wastewater Treatment and Disposal Regulation.

Signed: _____ *Date:* _____

This permit is not finalized until the system is inspected and the closure statement is signed.

This permit is not a guarantee that the system will function properly for a prescribed period of time.


Hwy 2 South
Property Line
40'
Driveway
12'
From 27.10
163'
House
24 x 90
Shop
Power line overhead
15'
Tank
20'
90' runs
275'
Well
1/4 mile away
Property Line
30'