LINCOLN COUNTY HEALTH DEPARTMENT
ENVIRONMENTAL HEALTH
WASTEWATER TREATMENT AND DISPOSAL SYSTEM PERMIT

Issue Date: 07/24/2025 Expiration Date: 07/23/2026 Permit#25-60052

Property Owner: Tiffany Lausen

Mailing Address: 741 Taylor Rd., Libby, MT 59923

Installer: Bill Avants License #: 121

Approved Work: (Check One) ☒ New Installation ☐ Existing System

☐ Replace Drainfield ☐ Replace Tank ☐ Extension

Describe: Installation of new pressure dosed system for 3 Bedroom House.

Legal: TAYLOR FLATS, S09, T30 N, R31 W, LOT 4, ACRES 5.01, PM 7271

Property Address: 741 Taylor Rd., Libby, MT 59923 Assessment Code: 60052

DEQ COSA: E.Q. #23-1988 Date: 5/15/25

Approved Design Criteria: Installation of new pressure dosed system for 3 Bedroom House with 3 Laterals @ 75' with reduction for chambers.

# of Bedrooms: 3 Septic Tank Size: 1000/500 Trench Width: 36"

# of Laterals: 3 Length of Laterals: 75' Trench Depth: 24"-36"

SYSTEM MUST INCLUDE INSTALLATION OF EFFLUENT FILTER AT SEPTIC TANK OUTLET!!

Special Instructions: Install system according to the lot layout, the Lincoln County Wastewater Treatment and Disposal Regulation, Circular DEQ-4, and COSA(If Applies). Reduction given for chambers. It is the installer's responsibility to ensure that all required horizontal setbacks are met. CHANGES MUST BE PRE-AUTHORIZED BY THE DEPARTMENT.

Issued By: *Robin Blumberg, RS*

NOTICE: The Department must be notified at least 3 business days (72 hours) prior to backfilling the system. Call 406-283-2442. Any system not inspected by the Department or its designated representative prior to closure is an illegal installation in violation of Lincoln County Health Board Regulation Ch. 3. Illegal installations may result in fines and/or requirements to remove or reconstruct the system.

Closure Statement:

This system is in compliance with the approved design criteria and Lincoln County's Wastewater Treatment and Disposal Regulation.

Signed: Robin Blumberg *Date:* 10/27/25

This permit is not finalized until the system is inspected and the closure statement is signed.


This permit is not a guarantee that the system will function properly for a prescribed period of time.

Reviewed by the Local Reviewing Authority
Under contract with the
Department of Environmental Quality
Robin Blumy R.S. 12/17/25
Local Reviewer Date

Accepted under contract
NA
DEQ Representative Date
EQ# 23-1988


REVISED LOT LAYOUT
LOT 4, TAYLOR FLATS SUBDIVISION
PLAT No. 721
SW1/4, SECTION 9, T.30N., R.31W., P.M.,MT.
LINCOLN COUNTY, MONTANA
DATE: OCTOBER, 2025

STORMWATER CONTROL DEVICE (SCD)
ROADSIDE SWALE or RETENTION POND

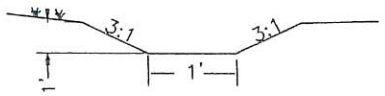

LOT 4 DRAINAGE
EXISTING HOUSE:
4 CU FT/FT - 75 LINEAL FEET
EXISTING DRIVEWAY =
300 CU FT RETENTION
104 CU FT REQUIRED

PROPOSED HOUSE:
4 CU FT/FT - 140 LINEAL FEET
PROPOSED DRIVEWAY =
560 CU FT RETENTION
494 CU FT REQUIRED

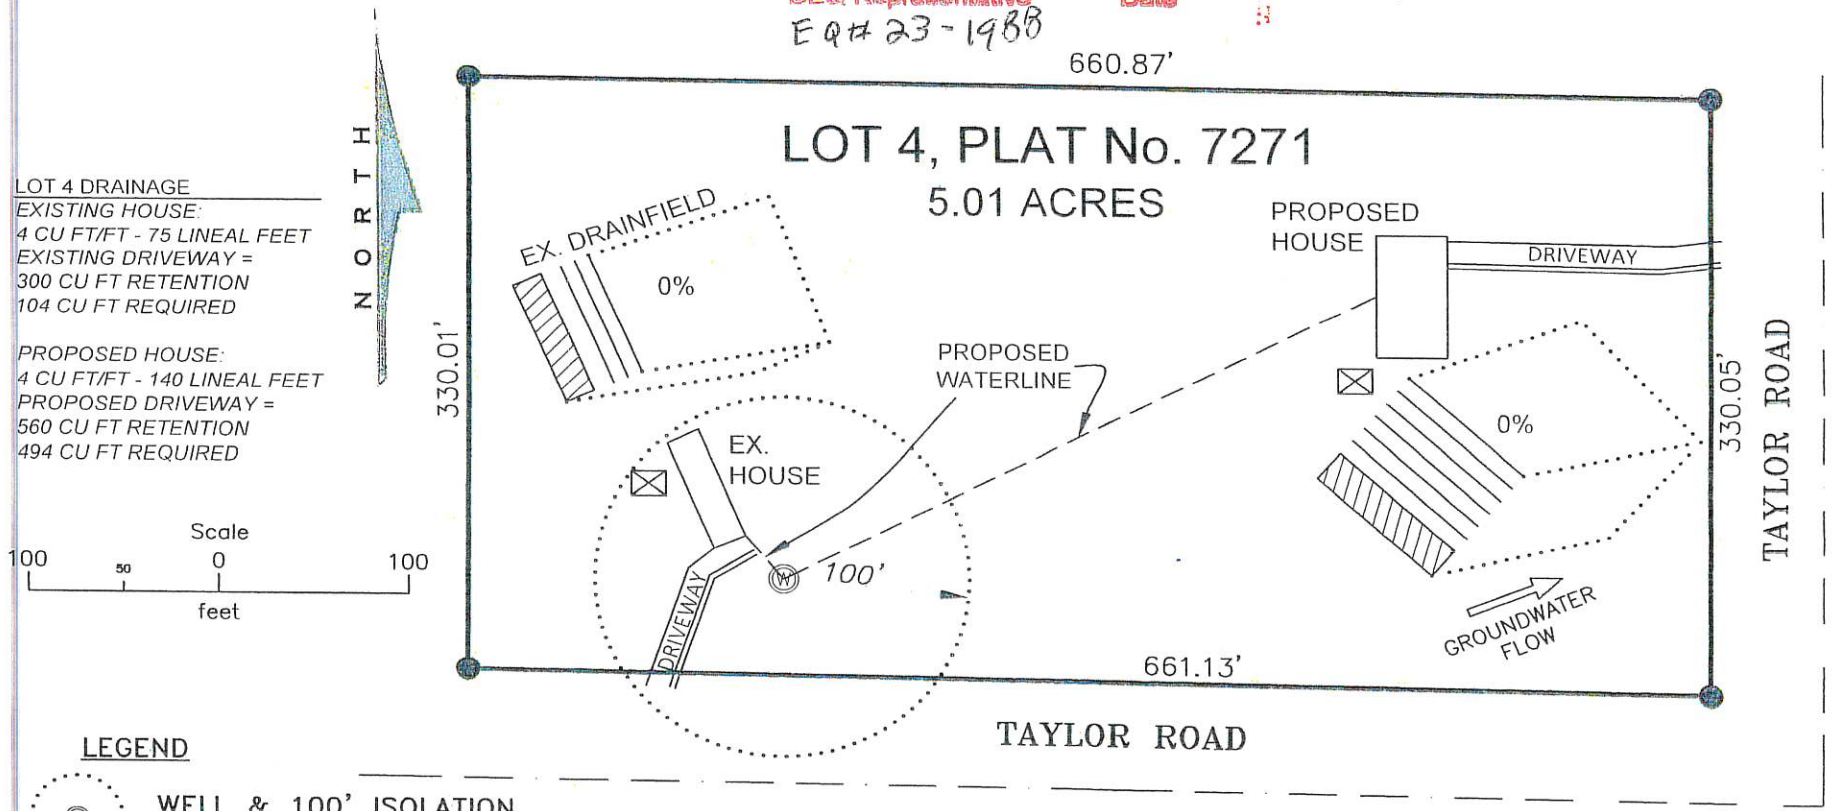

LEGEND

- WELL & 100' ISOLATION ZONE
- EXISTING OR PROPOSED DRAINFIELD AND REPLACEMENT WITH MIXING ZONE
- EXISTING OR PROPOSED SEPTIC TANK
- DRIVEWAY — DRIVEWAY WITH ROADSIDE DRAINAGE SWALE

PREPARED BY
KSI
LAND SURVEYING - AERIAL DATA COLLECTION - GEOSPATIAL CONTROL
LIBBY, MONTANA (406)293-4354