LINCOLN COUNTY HEALTH DEPARTMENT
ENVIRONMENTAL HEALTH
WASTEWATER TREATMENT AND DISPOSAL SYSTEM PERMIT

Issue Date: 9/9/2026 Expiration Date: 9/8/2027 Permit# 26-12125

Property Owner: Andrew Olsen

Mailing Address: [redacted]

Installer: Marty Goucher License #: 196

Approved Work: (Check One) ☐ New Installation ☒ Existing System

☐ Replace Drainfield ☐ Replace Tank ☒ Extension

Describe: Connection to existing system for bathroom only in detached garage.

Legal: S35, T31 N, R31 W, ACRES 10.5, PARCEL A

Property Address: 1549 MT Hwy. 37, Libby, MT 59923 Assessment Code: 12125

DEQ COSA: E.Q.# 27-85-S31-632 Date: 12/17/84

Approved Design Criteria: Connection to existing system for bathroom only in detached garage.

# of Bedrooms: 3 Septic Tank Size: 1000 Trench Width: 24"

# of Laterals: 3 Length of Laterals: 100' Trench Depth: 24"-36"

SYSTEM MUST INCLUDE INSTALLATION OF EFFLUENT FILTER AT SEPTIC TANK OUTLET!!

Special Instructions: Install system according to the lot layout, the Lincoln County Wastewater Treatment and Disposal Regulation, Circular DEQ-4, and COSA(If Applies). Reduction given for chambers. It is the installer's responsibility to ensure that all required horizontal setbacks are met. CHANGES MUST BE PRE-AUTHORIZED BY THE DEPARTMENT.

Issued By: *Robin Blumberg, RS*

NOTICE: The Department must be notified at least 3 business days (72 hours) prior to backfilling the system. Call 406-283-2442. Any system not inspected by the Department or its designated representative prior to closure is an illegal installation in violation of Lincoln County Health Board Regulation Ch. 3. Illegal installations may result in fines and/or requirements to remove or reconstruct the system.

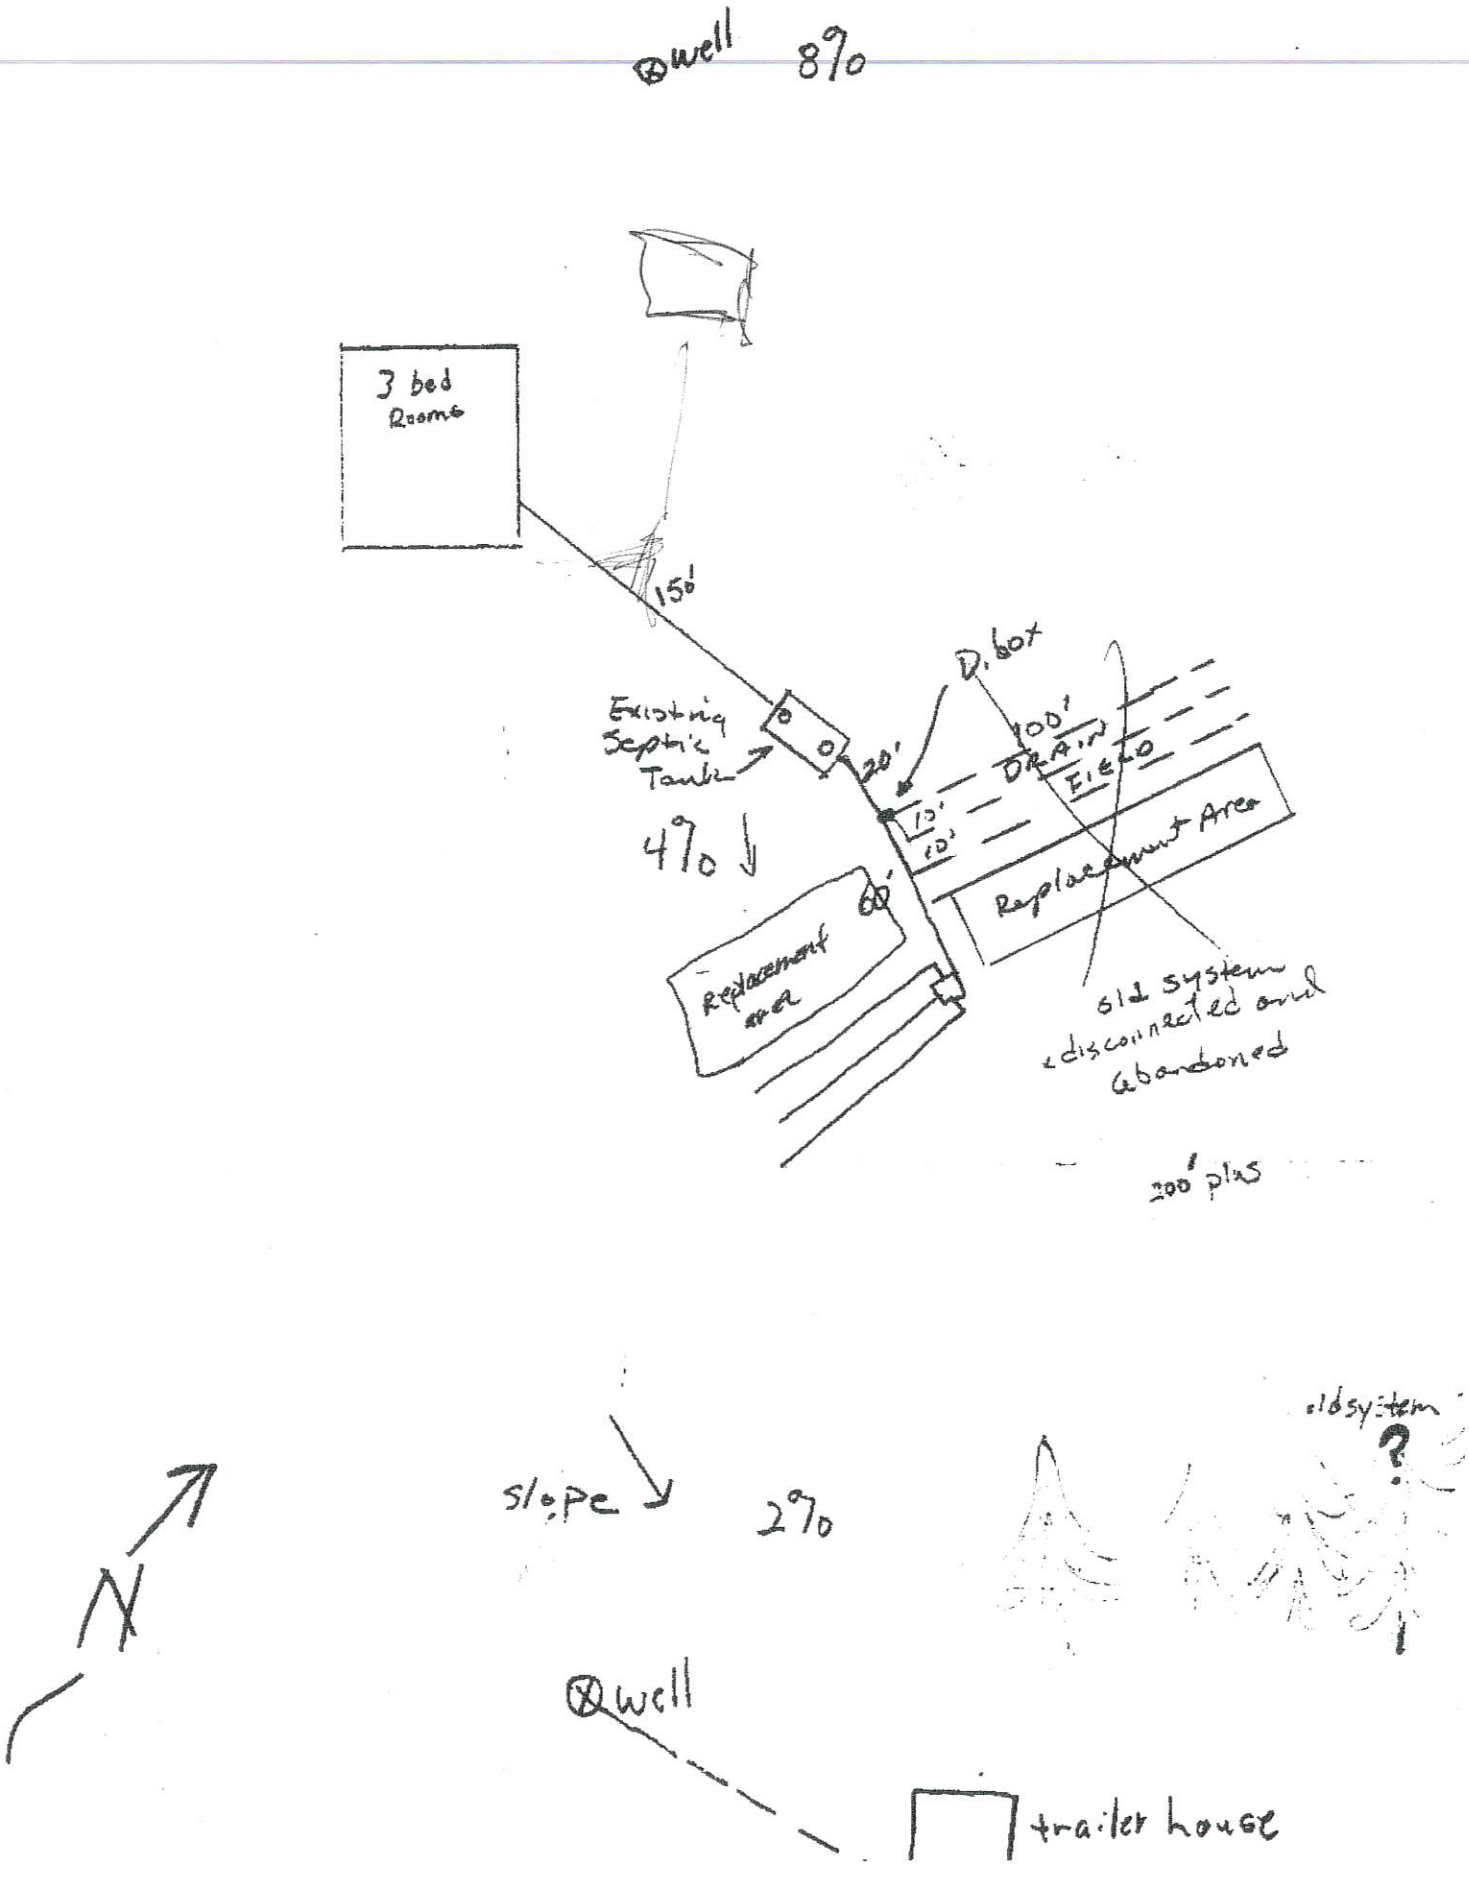
Closure Statement:

This system is in compliance with the approved design criteria and Lincoln County's Wastewater Treatment and Disposal Regulation.

Signed: _____ *Date:* _____

This permit is not finalized until the system is inspected and the closure statement is signed.

This permit is not a guarantee that the system will function properly for a prescribed period of time.


⊗well 8%
3 bed Rooms
15'
Existing Septic Tank
4% ↓
20'
D. box
100' DRAIN FIELD
10'
10'
Replacement Area
60'
Replacement area
old system disconnected and abandoned
200' plus
N
slope ↘ 2%
old system
?
⊗well
trailer house