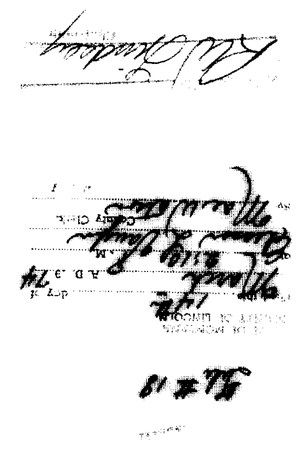

CERTIFICATE OF SURVEY OF THE NE 1/4 SW 1/4 OF SECTION 27, T. 35 N., R. 26 W., PRINCIPAL MERIDIAN, MONTANA

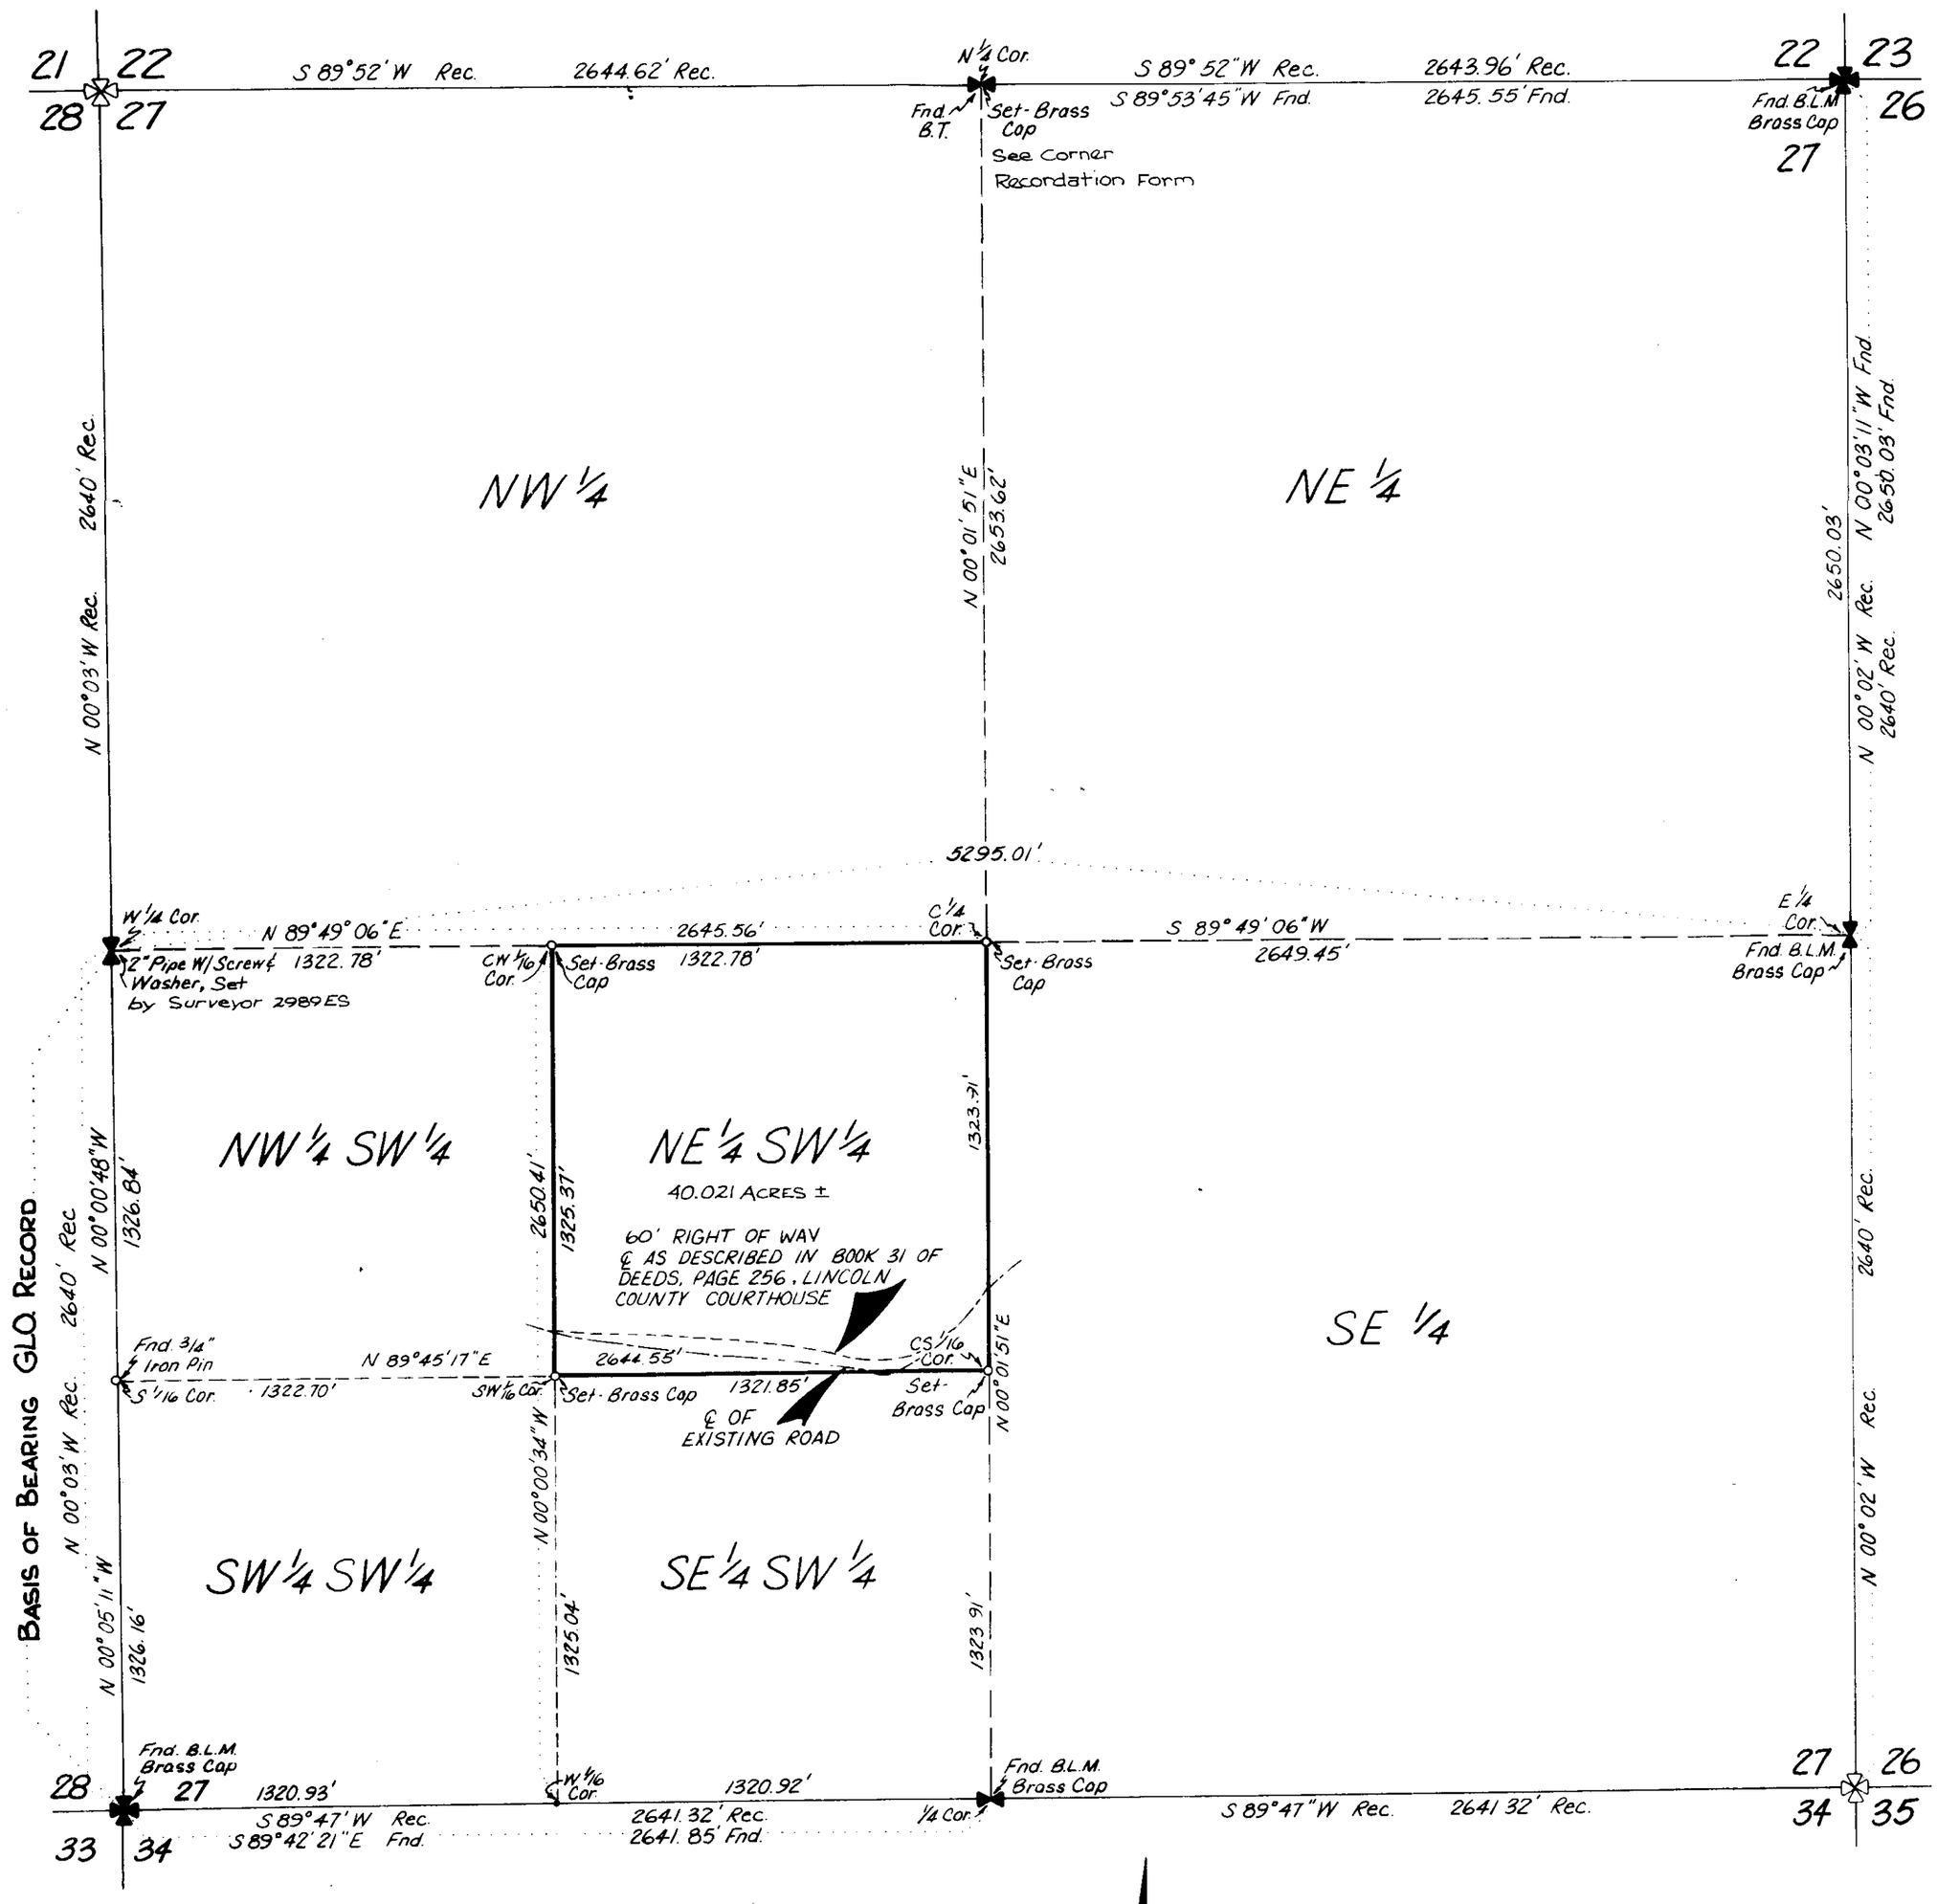

CERTIFICATE OF SURVEY

I hereby certify that the attached plat is a true representation of a survey made under my supervision during the months of February-March, 1974.

MONTANA
GORDON E. SORENSON
2345 ES
PROFESSIONAL ENGINEER & LAND SURVEYOR

GORDON E. SORENSON, P.E.
Montana Registration No 2345ES

N

400' 0' 400' 800'

LEGEND:

o Brass Cap, Set
B.L.M. Bureau of Land Management

1/4	SEC.	T.	R.
⊠	27	35N.	26W.

Survey Performed At the Request of:
KASANKA LUMBER CO.
February-March 1974
FILE NO: FF-12

SORENSON & COMPANY
P.O. BOX 3418
MISSOULA, MONTANA 59801

CERTIFICATE OF SURVEY
NUMBER: 18
LINCOLN COUNTY, MONT.