# CERTIFICATE OF SURVEY

A PORTION OF H.E.S. 444 IN SECTION 24, T 31 N, R 32 W, P.M., M.
FOR: H.A. "BUD" JACOBSON

## LEGEND

- ⊙ SET ½" RE BAR
- ● FOUND H.E.S. CORNER

## PURPOSE

PARCEL CREATION

## BASIS OF BEARING

THE WESTERLY BOUNDARY OF H.E.S. 444 THE LINE FROM CORNER 1 TO 6 FOUND H.E.S. STONES N 16°-55' W

NOTE: [illegible]

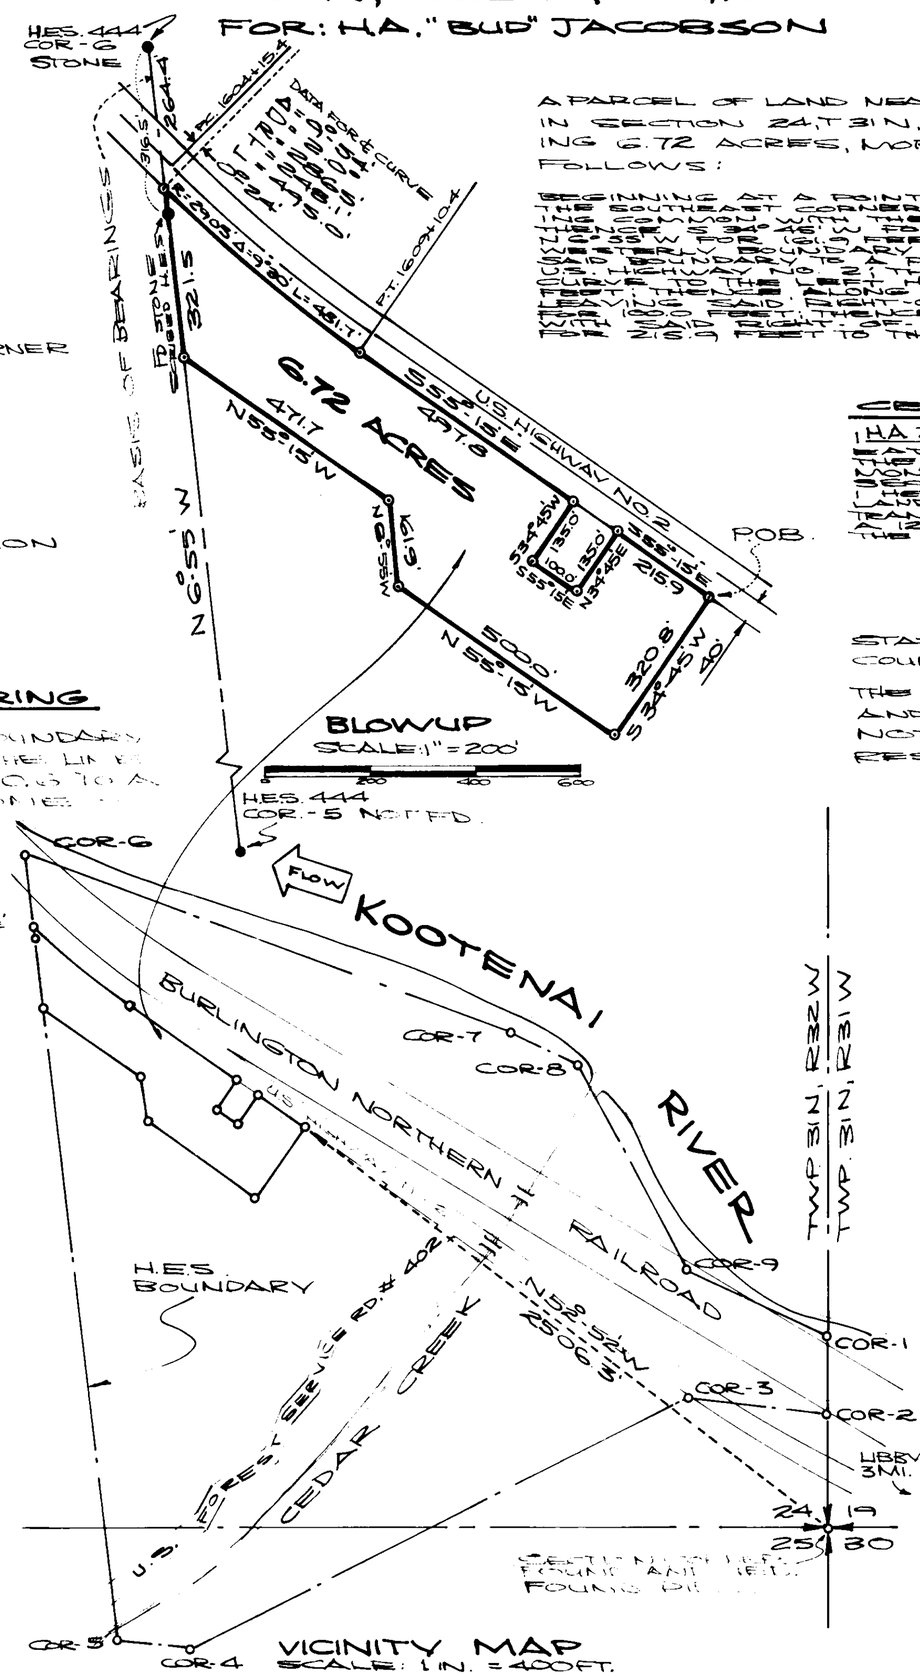


## DESCRIPTION

A PARCEL OF LAND NEAR LIBBY IN LINCOLN COUNTY, MONTANA, LYING WHOLLY WITHIN SECTION 24, T 31 N, R 32 W, P.M., M., AND WHOLLY WITHIN H.E.S. NO. 444 CONTAINING 6.72 ACRES, MORE OR LESS, AND MORE PARTICULARLY DESCRIBED AS FOLLOWS:

[illegible]

## CERTIFICATE OF EXEMPTION AS OCCASIONAL SALE

I H.A. JACOBSON [illegible]

DATE 8-12-76 H.A. Jacobson
SIGNATURE OF OWNER

STATE OF MONTANA
COUNTY OF LINCOLN

THE FORGOING EXEMPTION CERTIFICATE WAS SUBSCRIBED AND SWORN TO BEFORE ME THIS 12 DAY OF August 1976 AD
NOTARY PUBLIC IN AND FOR THE STATE OF MONTANA
RESIDING AT Libby. MY COMMISSION EXPIRES 9-22-77

Rebecca D. Landis
NOTARY SIGNATURE

## CERTIFICATE OF COUNTY CLERK RECORDER

STATE OF MONTANA COUNTY OF LINCOLN
FILED THIS 3rd DAY OF October 1976 A.D. AT 4:35 O'CLOCK P.M.

Eleanor L. Vaughn
COUNTY CLERK RECORDER

BY Mae Watson
DEPUTY

APPROVED

THIS 1ST DAY OF OCTOBER 1976 A.D.

Jack W. Zimmerman
EXAMINING LAND SURVEYOR

534 E.S. Mont.
REG NO.

APPROVED

Leo K. Caeia
CHAIRMAN, LINCOLN COUNTY COMMISSIONERS

## CERTIFICATE OF SURVEYOR

THIS IS TO CERTIFY THAT THE ABOVE MAP CORRECTLY PORTRAYS A SURVEY MADE BY ME IN AUG. 1971. THE SURVEY IS TRUE AND COMPLETE AS SHOWN AND IS IN CONFORMANCE TO THE MONTANA SUBDIVISION AND PLATTING ACT (SECTIONS 11-3859 THROUGH 11-3876) R.C.M. 1947 AND THE REGULATIONS ADOPTED PURSUANT THERETO.

Robert F. Hafferman
ROBERT F. HAFFERMAN

REG. NO. 3492 ES.

No. 33

CERTIFICATE OF SURVEY NO. 369