BY: PUTNAM & ASSOCIATES
119 SOUTH MAIN
KALISPELL, MT. 59901
PH: 755-2321

CERTIFICATE OF SURVEY

GOV'T LOTS 4&5, SEC. 30, T. 27 N., R. 27 W., P.M. M., LINCOLN CO.

SCALE 1" = 30'

0 15' 30' 60' 90'

FOR: MARK SCHOKNECHT

OWNER: " "

DATE: OCT. 18, 1982

PURPOSE OF SURVEY: Retracement of Lots 8&9 of Upper Thompson Lake Shore Lots

The purpose of this survey is to retrace the exterior boundaries of 2 existing parcels and no division of land is hereby created, and this survey was done pursuant to Section 76-3-203(b), M.C.A.

Two tracts of land in Gov't Lots 4&5, Sec. 30, T27N, R27W, P.M.M., Lincoln Co., MT., being Lots 8&9 of Upper Thompson Lake Shore Lots, a plat of which is on file and of record in the office of the Clerk and Recorder of Lincoln County, Montana, subject to and together with all existing easements of record.

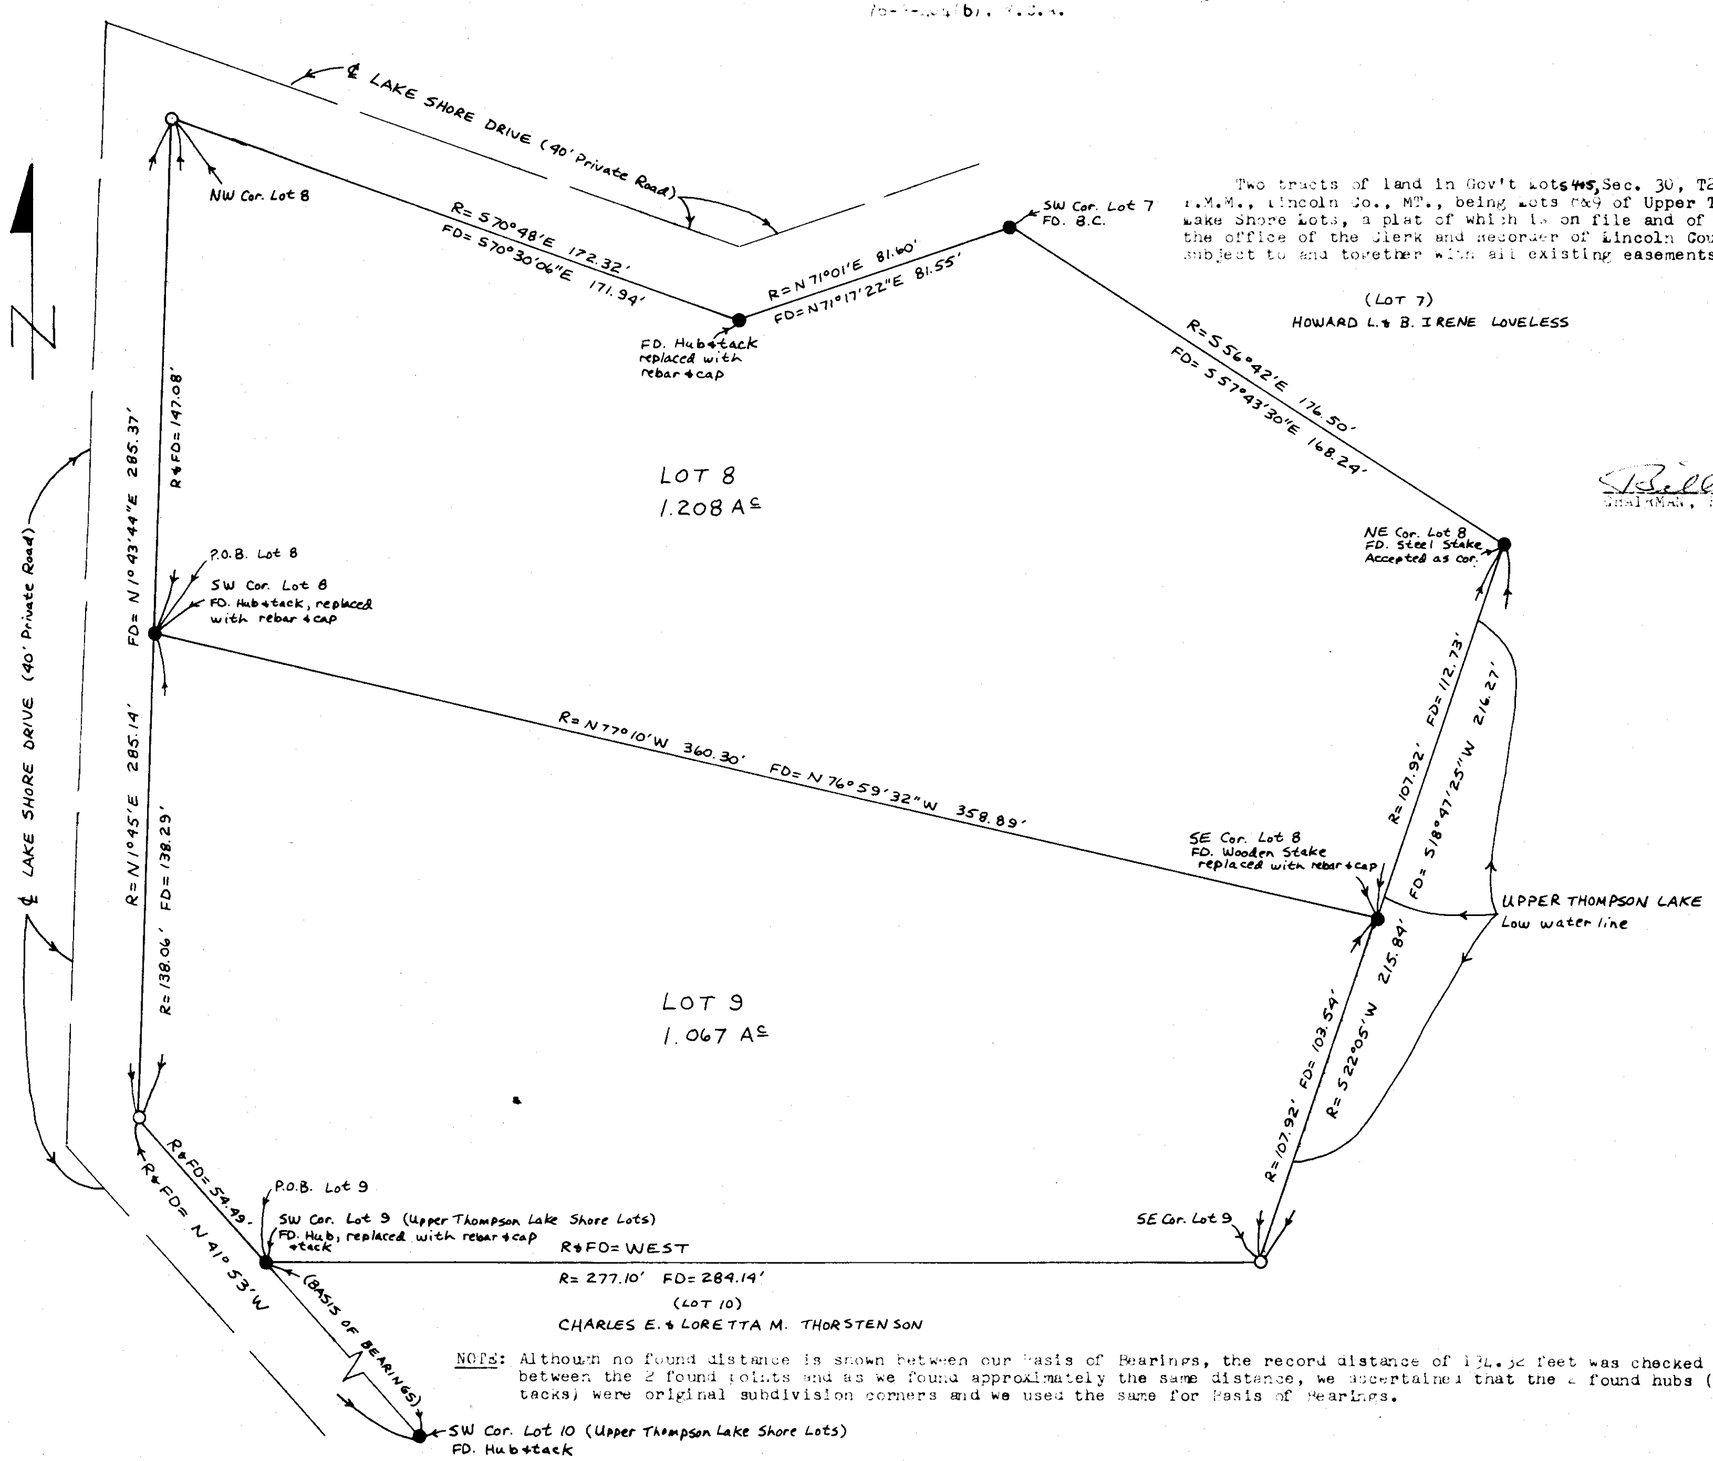

Bill Gould
CHAIRMAN, BOARD OF LINCOLN CO. COMMISSIONERS

NOTE: Although no found distance is shown between our Basis of Bearings, the record distance of 134.32 feet was checked between the 2 found points and as we found approximately the same distance, we ascertained that the 2 found hubs (with tacks) were original subdivision corners and we used the same for Basis of Bearings.

LEGEND

- SEC. COR. (AS NOTED)
- 1/4 CORNER (AS NOTED)
- CENTER SECTION (AS NOTED)
- 1/16 CORNER (AS NOTED)
- FOUND (AS NOTED)
- SET 5/8" X 24" REBAR WITH 1 1/4" PLASTIC CAP, STAMPED: PUTNAM 4375-S

CERTIFICATE OF SURVEYOR
Albert G. Putnam
REGISTRATION No. 4375-S

APPROVED: OCTOBER 27, 1982
Jack H. Zimmerman
EXAMINING LAND SURVEYOR REG. No. 4663-S

STATE OF MONTANA
COUNTY OF LINCOLN SS
FILED ON THE 10th DAY OF Nov, 19 82 A.D.
AT 3:45 O'CLOCK P.M.
Eleanor L. Vaughn
CLERK & RECORDER
BY Betty Bill
DEPUTY
BOOK _____ PAGE _____
INSTRUMENT REC. No. _____

SHEET 1 OF 1 SHEETS

CERTIFICATE OF SURVEY No. 1071