Scale: 1 INCH = 400 FEET

400 200 0 FEET 400 800 1,200 1,600 2,000

LINCOLN COUNTY, MONTANA

CERTIFICATE OF SURVEY

IN THE NW 1/4 OF SECTION 4 AND THE NE 1/4 OF SECTION 5

TWP. 30 N., R. 33 W., P.M.M.

KOOTENAI ENGINEERING
CIVIL ENGINEERING & LAND SURVEYING
BOX H LIBBY, MONTANA 406-293-7721

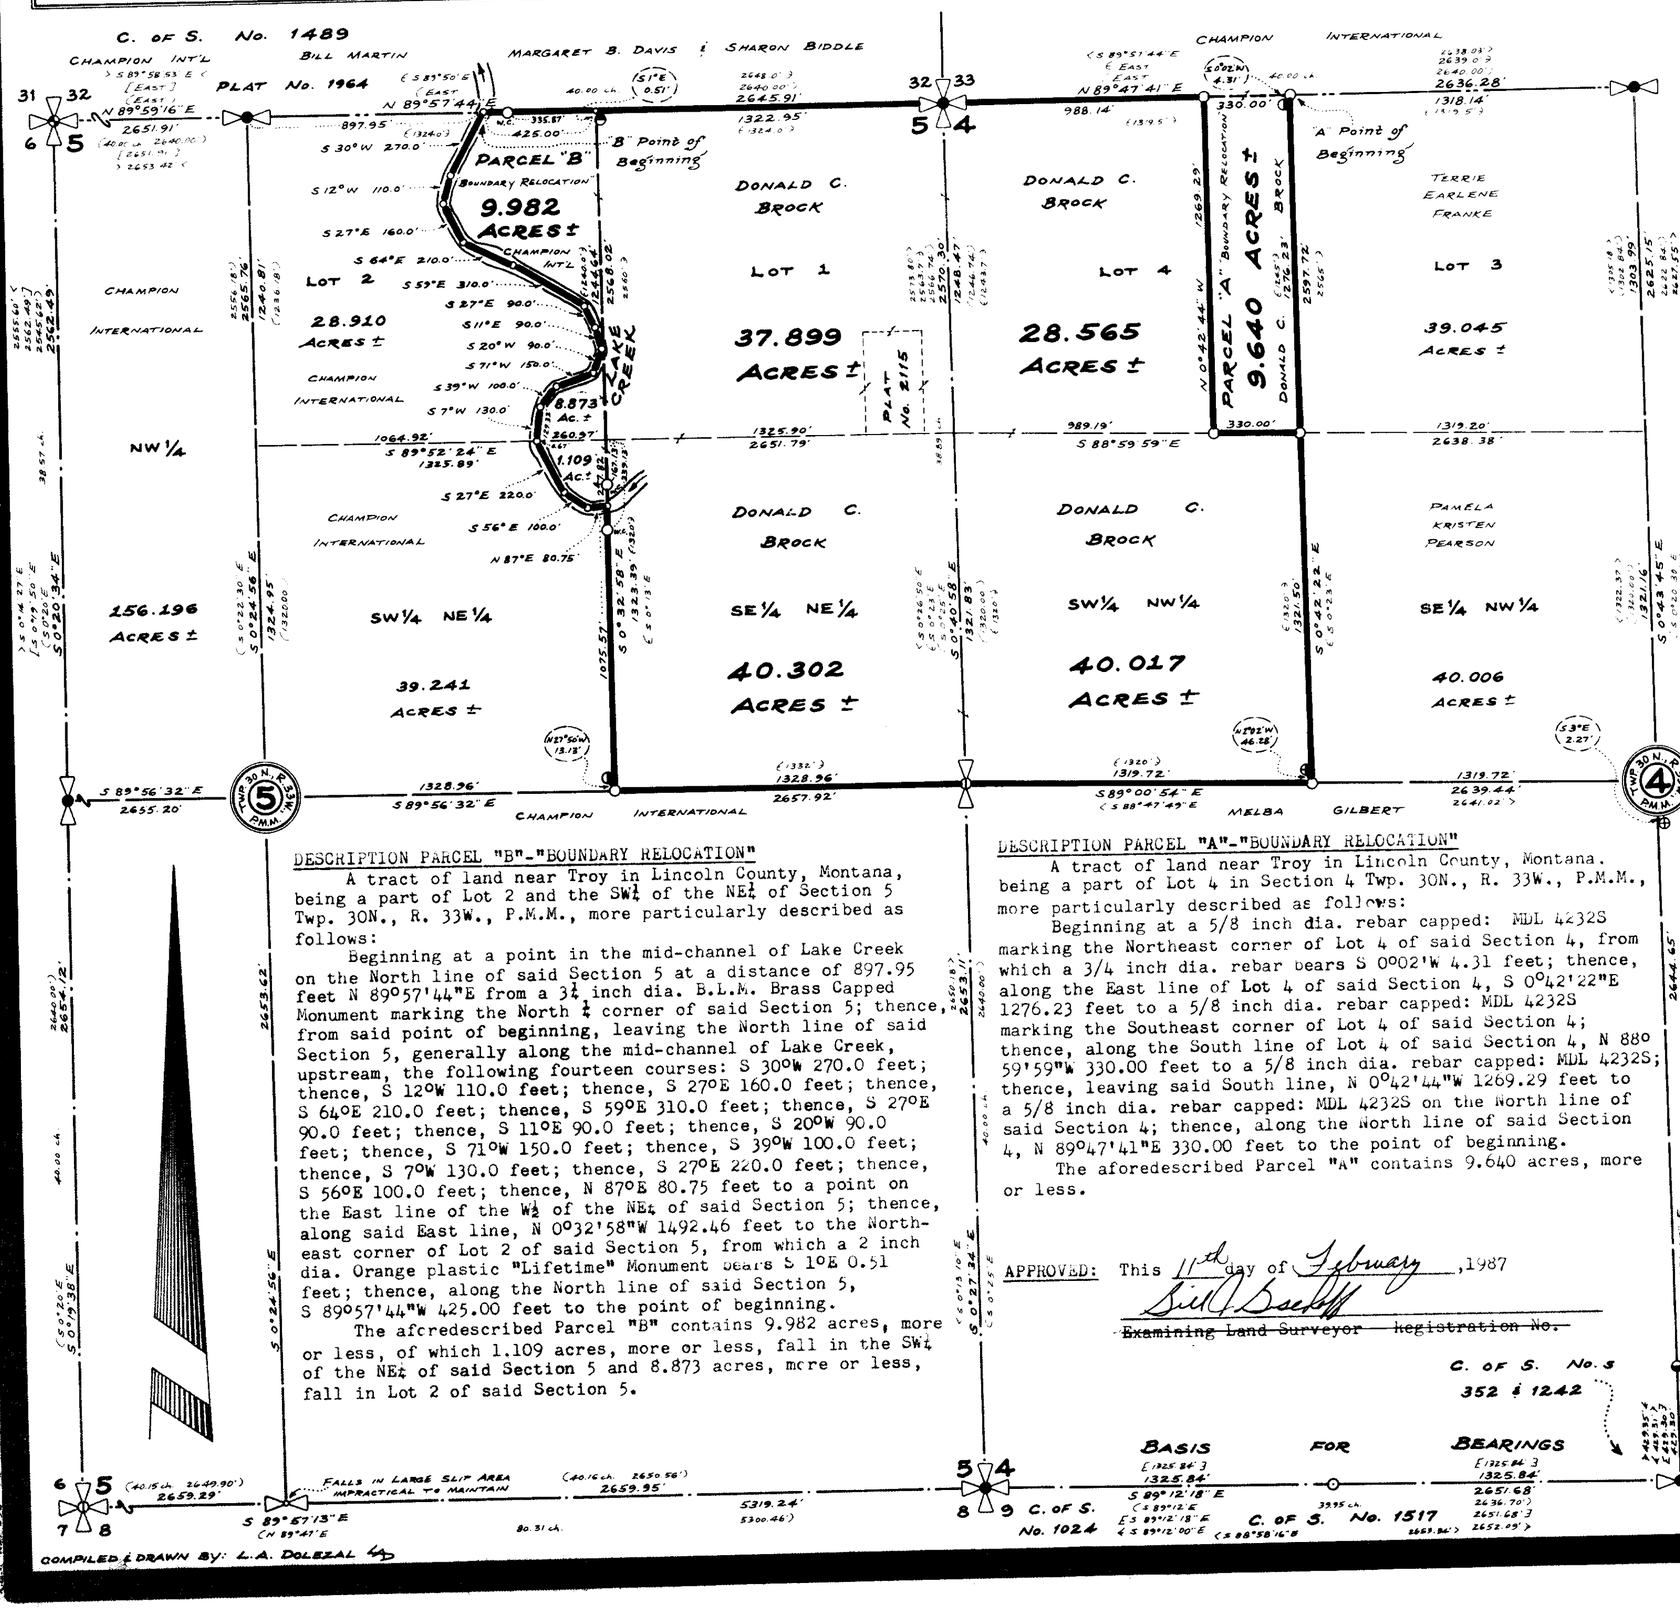

DESCRIPTION PARCEL "B"-"BOUNDARY RELOCATION"

A tract of land near Troy in Lincoln County, Montana, being a part of Lot 2 and the SW¼ of the NE¼ of Section 5 Twp. 30N., R. 33W., P.M.M., more particularly described as follows:

Beginning at a point in the mid-channel of Lake Creek on the North line of said Section 5 at a distance of 897.95 feet N 89°57'44"E from a 3¼ inch dia. B.L.M. Brass Capped Monument marking the North ¼ corner of said Section 5; thence, from said point of beginning, leaving the North line of said Section 5, generally along the mid-channel of Lake Creek, upstream, the following fourteen courses: S 30°W 270.0 feet; thence, S 12°W 110.0 feet; thence, S 27°E 160.0 feet; thence, S 64°E 210.0 feet; thence, S 59°E 310.0 feet; thence, S 27°E 90.0 feet; thence, S 11°E 90.0 feet; thence, S 20°W 90.0 feet; thence, S 71°W 150.0 feet; thence, S 39°W 100.0 feet; thence, S 7°W 130.0 feet; thence, S 27°E 220.0 feet; thence, S 56°E 100.0 feet; thence, N 87°E 80.75 feet to a point on the East line of the W½ of the NE¼ of said Section 5; thence, along said East line, N 0°32'58"W 1492.46 feet to the Northeast corner of Lot 2 of said Section 5, from which a 2 inch dia. Orange plastic "Lifetime" Monument bears S 1°E 0.51 feet; thence, along the North line of said Section 5, S 89°57'44"W 425.00 feet to the point of beginning.

The aforedescribed Parcel "B" contains 9.982 acres, more or less, of which 1.109 acres, more or less, fall in the SW¼ of the NE¼ of said Section 5 and 8.873 acres, more or less, fall in Lot 2 of said Section 5.

DESCRIPTION PARCEL "A"-"BOUNDARY RELOCATION"

A tract of land near Troy in Lincoln County, Montana. being a part of Lot 4 in Section 4 Twp. 30N., R. 33W., P.M.M., more particularly described as follows:

Beginning at a 5/8 inch dia. rebar capped: MDL 4232S marking the Northeast corner of Lot 4 of said Section 4, from which a 3/4 inch dia. rebar bears S 0°02'W 4.31 feet; thence, along the East line of Lot 4 of said Section 4, S 0°42'22"E 1276.23 feet to a 5/8 inch dia. rebar capped: MDL 4232S marking the Southeast corner of Lot 4 of said Section 4; thence, along the South line of Lot 4 of said Section 4, N 88° 59'59"W 330.00 feet to a 5/8 inch dia. rebar capped: MDL 4232S; thence, leaving said South line, N 0°42'44"W 1269.29 feet to a 5/8 inch dia. rebar capped: MDL 4232S on the North line of said Section 4; thence, along the North line of said Section 4, N 89°47'41"E 330.00 feet to the point of beginning.

The aforedescribed Parcel "A" contains 9.640 acres, more or less.

APPROVED: This 11th day of February, 1987

Surveyor registration No.

C. of S. No. 352 & 1242

LEGEND:

- O Computed Mid-channel ± of Lake Creek as found.
- ( ) Record per original G.L.O. Notes & Plats.
- [ ] Record per C. of S. No. 1489.
- >< Record per C. of S. Nos. 676, 713, 730, 867 & 1244.
- ( ) Record per Plat No. 1835 & Corner Record Bk. 1 Pg. 253.
- ( ) Record per Plat No. 2115 & Corner Record Bk. 1 Pg. 23.
- [ ] Record per C. of S. No. 1517. >< Record per C. of S. No. 1181.
- ( ) Record per C. of S. Nos. 352 & 1242.
- ● Found 3¼ inch dia. B.L.M. Brass Capped Monument.
- ◔ Found 3¼ inch dia. Aluminum Capped Monument By MDL 4232 S.
- ◒ Found 2 inch dia. ± Orange Plastic "Lifetime" Monument by JN 5245 S.
- ◑ Found ¾ inch dia. ± Rebar. ⊕ Found ¾ inch I.D. ± Pipe.
- ⊖ Found 1½ - 2 inch dia. ± Pipe. O Computed Position, Not Found or Set.
- ⊕ Found 2½ inch dia. ± Brass Capped Monument By PLS 2235 S.
- ◒ Found 5/8 inch dia. Rebar capped: JHN 4661 S.
- ⊙ Found 5/8 inch dia. Rebar capped: MDL 4232 S.
- ○ Set 5/8 inch dia. x 24 inch long Rebar with 1½ inch dia. Yellow P.V.C. Plastic Cap stamped: MDL 4232 S.

PURPOSE OF SURVEY/EXEMPTION CERTIFICATION

We hereby certify that the purpose of these divisions of land is to relocate common boundary lines between our adjoining properties and no additional parcels are hereby created; therefore, these divisions of land are exempt from review as subdivisions pursuant to Section 76-3-207 (a), M.C.A. We certify that the purpose for these divisions of land is to acquire additional land to become part of parcels that have no sanitary restrictions imposed on them, and that no structures requiring water or sewage will be erected on the additional acquired parcels; therefore, these divisions of land are exempt from review by the Dept. of Health and Environ. Sciences pursuant to ARM 16-2.14(10)-S14340 sub-chapter 6 Exclusions 16.16.605(2)(a).

Date: Feb 11 1987 Donald C Brock
Donald C. Brock

Date: Russell H. Hudson
Russell H. Hudson
Area Operations Manager
Champion International

PLAT No. 1835

STATE OF MONTANA. COUNTY OF LINCOLN.

On this 3rd day of Feb., 1987 before me, a Notary Public in and for the State of Montana personally appeared Donald C. Brock and Russell H. Hudson known to me to be the persons whose names are subscribed to the within instrument, and acknowledged to me that they executed the same.

J Flannery Jr. Nov. 28, 1987
Notary Public My Commission Expires

TREASURER'S CERTIFICATION

I hereby certify that no real property taxes assessed and levied on the aforedescribed land to be divided are delinquent.

Dated this 11 day of February, 1987 A.D.

Helene I Thomas
Treasurer, Lincoln County, Montana

APPROVED: Noel E Williams
Chairman, Lincoln County, Montana, Comm.

CERTIFICATE OF COUNTY CLERK AND RECORDER

STATE OF MONTANA. COUNTY OF LINCOLN.

Filed on this 11th day of Feb., 1987 A.D.

at 2:25 o'clock P.M.

Janet B. F. Siegel by Sherry L. Hawks
County Clerk and Recorder Deputy

C. of S. No. 1181

CERTIFICATE OF SURVEY No. 1548

COMPILED & DRAWN BY: L.A. DOLEZAL