CERTIFICATE OF SURVEY

IN THE S.1/2 OF THE S.W. 1/4 OF SECTION 10, TWP. 31 N., R.31 W., P.M.M.

LINCOLN COUNTY, MONTANA

FOR: WILLIAM J. HOGAN MAY, 1993

A RETRACEMENT OF A PARCEL OF LAND DESCRIBED PER BOOK 133, PAGE 357, LINCOLN COUNTY RECORDS

EXAMINED AND APPROVED FOR LINCOLN COUNTY BY: Bill Burtell

DATE: 6-23-93

APPROVED: [signature]
Chairman, Lincoln County, Montana Commissioners

STATE OF MONTANA
COUNTY OF LINCOLN

Filed on this 25th day of June, 1993 A.D. at 11:05 O'clock A.M.

Carol M. Cummings by Jeannie Dennis
County Clerk and Recorder Deputy

LEGEND

( ) RECORD PER C of S No. 1555
SET 5/8" DIAM. REBAR, CAPPED KED 4175-S
FOUND 2½" DIAM. IRON PIPE MONUMENT WITH 3¼" DIAM. BRASS CAP-SET BY B.L.M.
FOUND 5/8" DIAM. REBAR, CAPPED MDL 4232-S
COMPUTED POSITION, NOT SET THIS SURVEY

SCALE:

200 100 0 FEET 200 400 600 800 1000 1200

NOTE: REFER TO C of S No. 1555 FOR SECTION BREAKDOWN INFORMATION

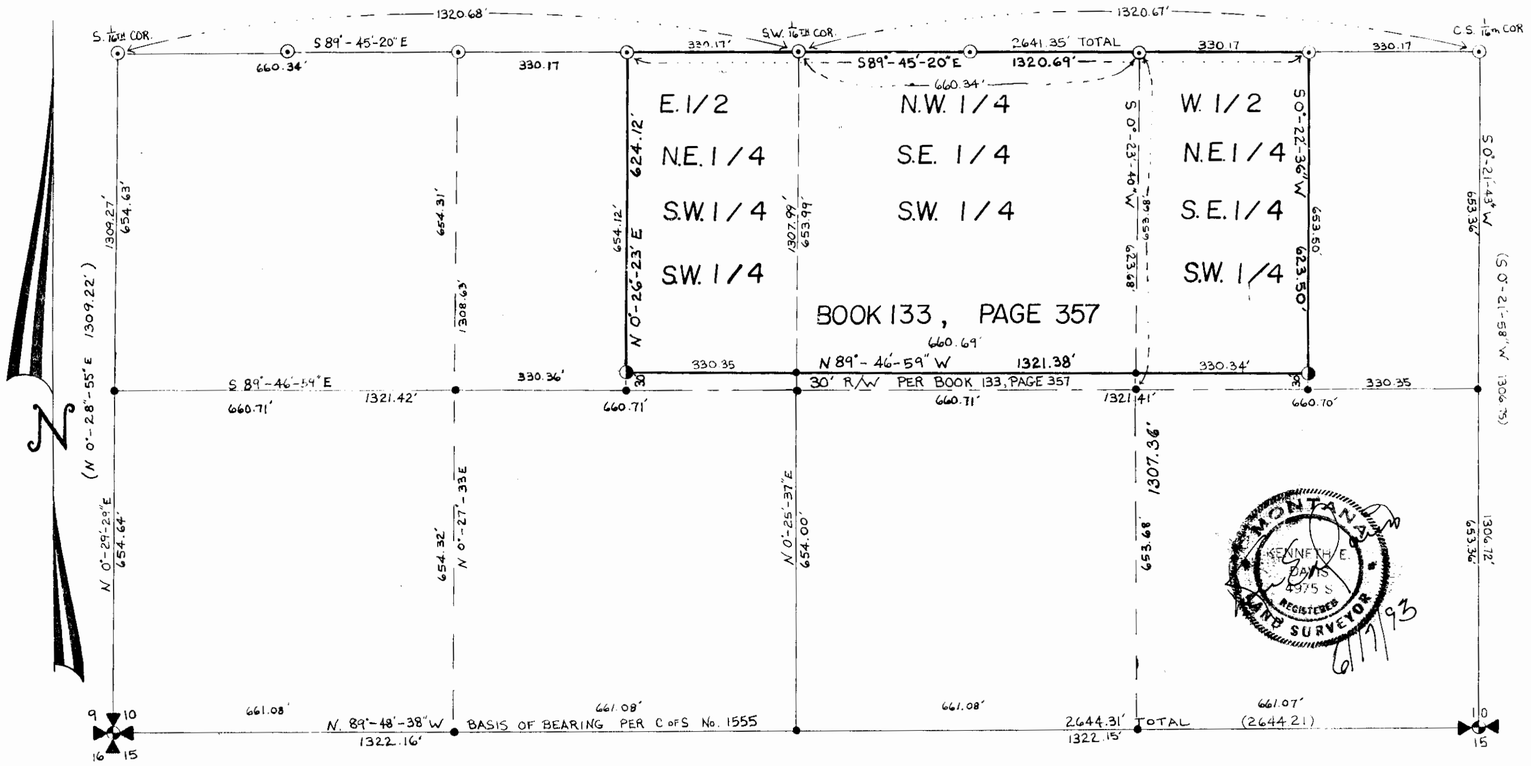

MONTANA KENNETH E. DAVIS 4175 S REGISTERED LAND SURVEYOR

DAVIS SURVEYING, BOX 896, TROY, MONTANA (406) 295-5441

CERTIFICATE OF SURVEY No. 2083