CERTIFICATE OF SURVEY
NW 1/4, Sec. 14, T36N R27W
P.M., M., Lincoln County, Montana

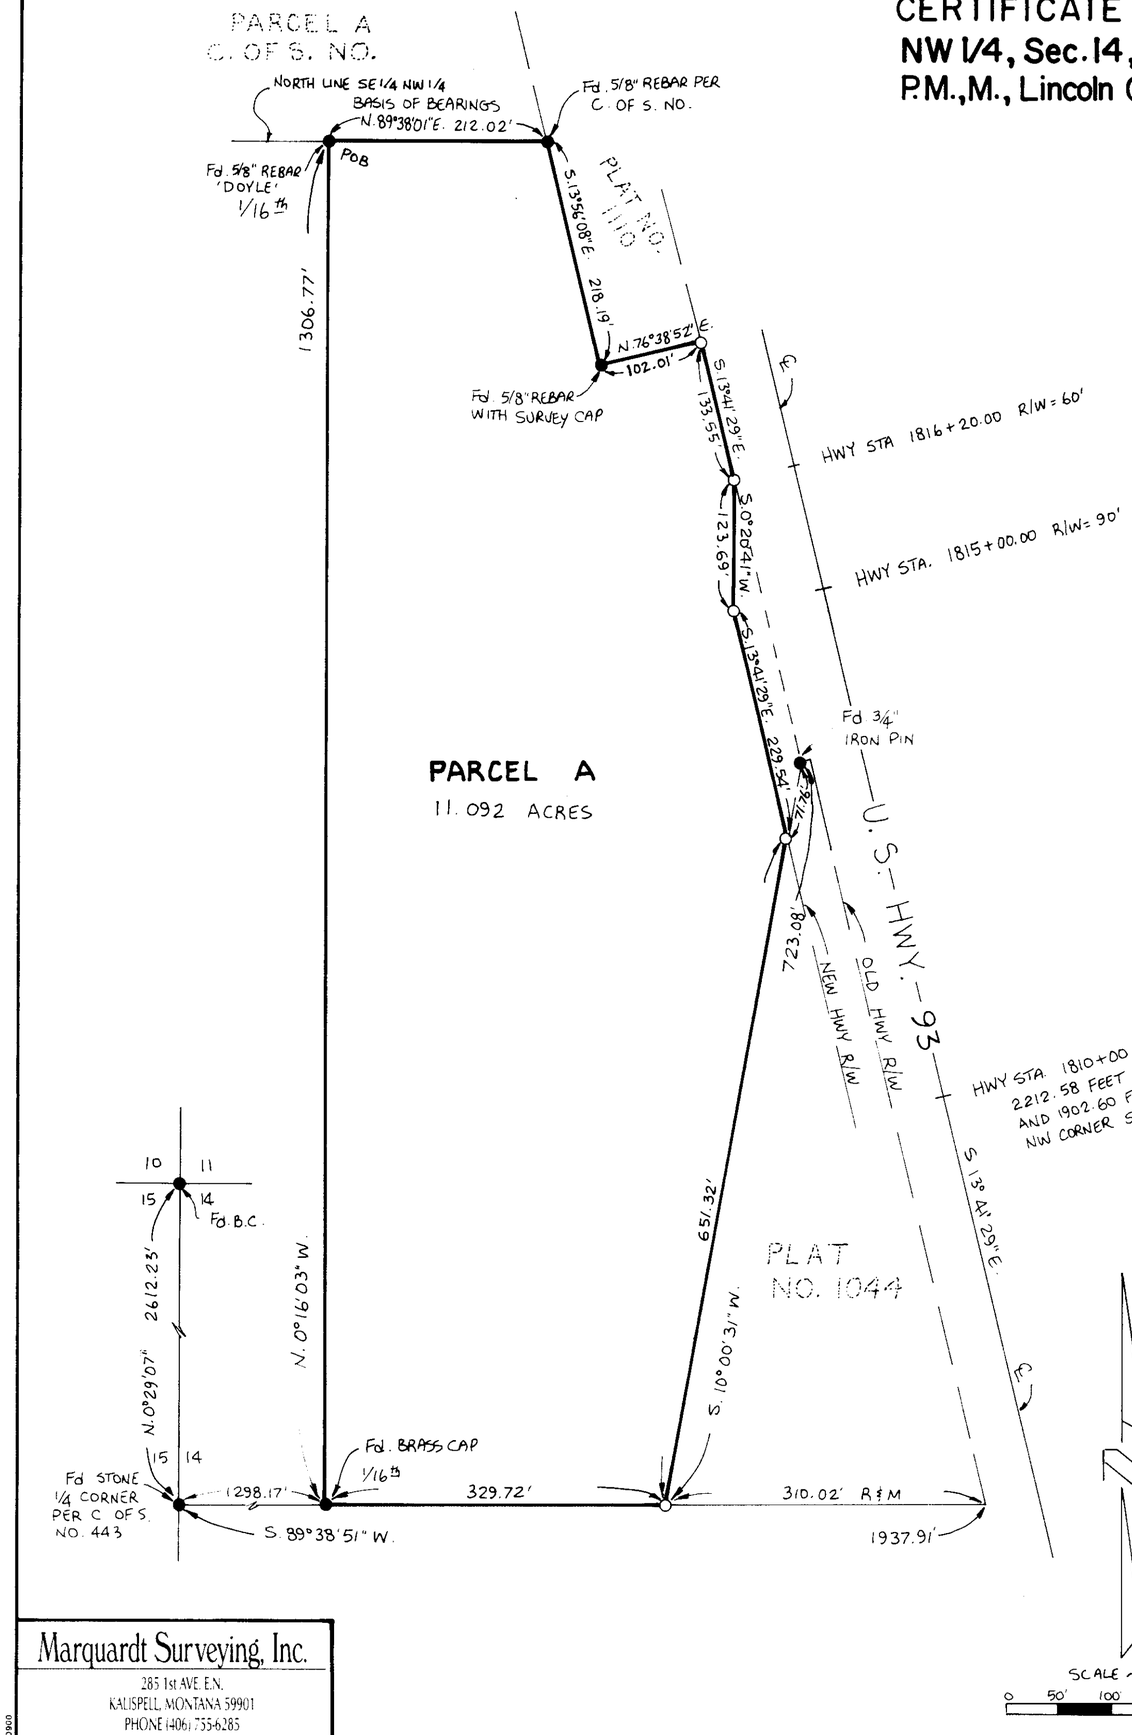

OWNERS: R[illegible] STEVENS [illegible], O[illegible]N EARL STEVENS, WILLIAM ALAN STEVENS, [illegible]ERO[illegible] GLENN STEVENS, ANITA MARIE STEVENS, [illegible]A LEE CLARA G[illegible]ESER

PURPOSE: PARCEL A: RETRACEMENT

DATE: [illegible]

[illegible]RIPTION:

PARCEL A:

[illegible] PORTION OF THE SOUTHEAST ¼ OF THE NORTHEAST ¼ SECTION [illegible], TOWNSHIP [illegible] NORTH, RANGE [illegible] WEST, P.M., M., LINCOLN COUNTY, MONTANA, DESCRIBED AS FOLLOWS:

BEGINNING AT THE NORTHEAST CORNER OF THE SOUTHEAST ¼ OF THE NORTHEAST ¼; THENCE ALONG THE NORTH LINE OF THE SOUTHEAST ¼ OF THE NORTHEAST ¼ NORTH [illegible]" EAST [illegible] FEET; THENCE SOUTH [illegible]" EAST [illegible] FEET; THENCE NORTH [illegible]" EAST [illegible] FEET TO THE WEST LINE OF [illegible] MEANDER NO. [illegible], THENCE ALONG THE WEST LINE OF THE MEANDER SOUTH [illegible]" EAST [illegible] FEET, SOUTH [illegible]" WEST [illegible] FEET AND SOUTH [illegible]" EAST [illegible] FEET; THENCE SOUTH [illegible]" WEST [illegible] FEET TO THE SOUTH LINE OF THE SOUTHEAST ¼ OF THE NORTHEAST ¼; THENCE ALONG THE SOUTH AND WEST LINES OF THE SOUTHEAST ¼ OF THE NORTHEAST ¼ SOUTH [illegible]" WEST [illegible] FEET AND NORTH [illegible]" WEST [illegible] FEET TO THE POINT OF BEGINNING, CONTAINING [illegible] ACRES AND ALL AREAS OF ROAD REMOVED.

APPROVED: 8-11, 94

Bill J. Buchanan

CERTIFICATE OF SURVEYOR

[illegible] MAR. AR.
REGISTRATION NO. [illegible]

[illegible] PLAT APPROVED UNDER THE PROVISIONS OF SECTION [illegible] AND IS EXEMPT FROM THE REVIEW PROCEDURE OF THE SUBDIVISION AND PLATTING ACT.

DATED THIS [illegible] DAY OF [illegible], [illegible]

NOT REQUIRED
TREASURER, LINCOLN COUNTY, MONTANA

STATE OF MONTANA
COUNTY OF LINCOLN

FILED THE 15th DAY OF August, 94, AT
8:00 O'CLOCK A. M.

Coral M. Cummings
COUNTY CLERK AND RECORDER

Jeannie Dennis
DEPUTY

CERTIFICATE OF SURVEY No. 2231

Marquardt Surveying, Inc.
285 1st AVE. E.N.
KALISPELL, MONTANA 59901
PHONE (406) 755-6285

5709G0

HRUBY