LINCOLN COUNTY, MONTANA

CERTIFICATE OF SURVEY

BOUNDARY AJUSTMENT

A PART OF THE GREAT NORTHERN
PLACER, M.S. NO.3855 WITHIN SECTIONS 18, 19, AND 20
IN TWP 31N., R 33W., P.M.M.

FOR: L. KURTZ DATE: APRIL 1996

STATE OF MONTANA
County of Lincoln

On this 24TH day of MAY, 1996 A.D., before me, a Notary Public in and for the State of Montana, personally appeared LOUIS & ROSANNE KURTZ & SHELLY MCCABE known to me to be the persons whose names are subscribed to the within instrument and acknowledged to me that they executed the same.

NOTARIAL SEAL

Brett McCullo — Notary Public
3/22/2000 — My Commission Expires

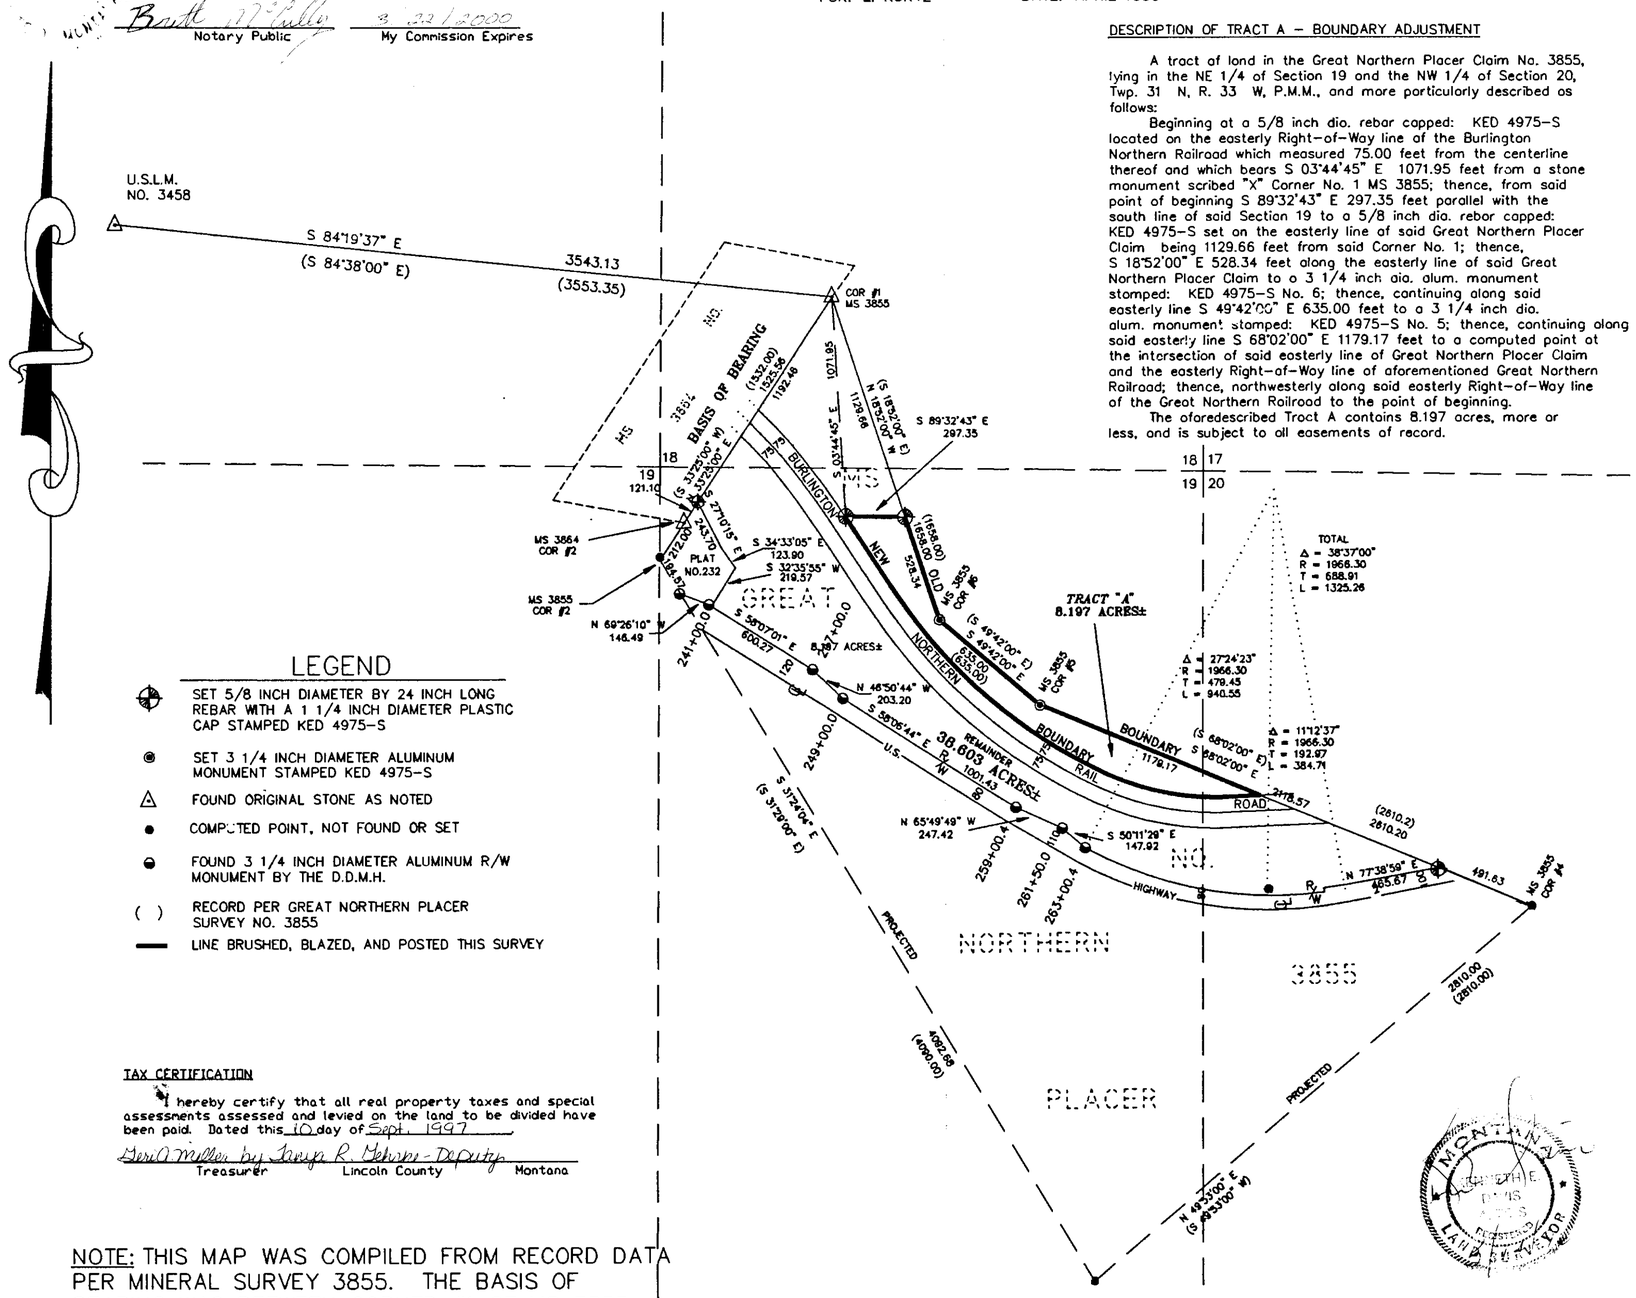

LEGEND

- SET 5/8 INCH DIAMETER BY 24 INCH LONG REBAR WITH A 1 1/4 INCH DIAMETER PLASTIC CAP STAMPED KED 4975-S
- SET 3 1/4 INCH DIAMETER ALUMINUM MONUMENT STAMPED KED 4975-S
- FOUND ORIGINAL STONE AS NOTED
- COMPUTED POINT, NOT FOUND OR SET
- FOUND 3 1/4 INCH DIAMETER ALUMINUM R/W MONUMENT BY THE D.D.M.H.
- ( ) RECORD PER GREAT NORTHERN PLACER SURVEY NO. 3855
- LINE BRUSHED, BLAZED, AND POSTED THIS SURVEY

GRAPHIC SCALE

500 0 250 500 1000 2000

(IN FEET)
1 inch = 500 ft.

DESCRIPTION OF TRACT A - BOUNDARY ADJUSTMENT

A tract of land in the Great Northern Placer Claim No. 3855, lying in the NE 1/4 of Section 19 and the NW 1/4 of Section 20, Twp. 31 N, R. 33 W, P.M.M., and more particularly described as follows:

Beginning at a 5/8 inch dia. rebar capped: KED 4975-S located on the easterly Right-of-Way line of the Burlington Northern Railroad which measured 75.00 feet from the centerline thereof and which bears S 03°44'45" E 1071.95 feet from a stone monument scribed "X" Corner No. 1 MS 3855; thence, from said point of beginning S 89°32'43" E 297.35 feet parallel with the south line of said Section 19 to a 5/8 inch dia. rebar capped: KED 4975-S set on the easterly line of said Great Northern Placer Claim being 1129.66 feet from said Corner No. 1; thence, S 18°52'00" E 528.34 feet along the easterly line of said Great Northern Placer Claim to a 3 1/4 inch dia. alum. monument stamped: KED 4975-S No. 6; thence, continuing along said easterly line S 49°42'00" E 635.00 feet to a 3 1/4 inch dia. alum. monument stamped: KED 4975-S No. 5; thence, continuing along said easterly line S 68°02'00" E 1179.17 feet to a computed point at the intersection of said easterly line of Great Northern Placer Claim and the easterly Right-of-Way line of aforementioned Great Northern Railroad; thence, northwesterly along said easterly Right-of-Way line of the Great Northern Railroad to the point of beginning.

The aforedescribed Tract A contains 8.197 acres, more or less, and is subject to all easements of record.

PURPOSE OF SURVEY/EXEMPTION CERTIFICATE

We hereby certify that the purpose of this survey is to relocate common boundaries of a division made outside of a platted subdivision for the purpose of relocating common boundary lines between adjoining properties; therefore, this survey is exempt from review as a subdivision pursuant to Section 76-3-207(1)(a), M.C.A.

We hereby certify that the purpose for extending the boundaries is to acquire additional land to become part of a parcel that does not have sanitary restrictions imposed provided that no dwelling or structure requiring water or sewage be erected on the additional acquired parcel; therefore, this division of land is exempt from review by the Department of Health and Environmental Sciences pursuant to A.R.M. 16-2.14 (10)-514340 Sub-Chapter 6 Exclusions 16.16.605(2)(a)

DATE: 5/24/96 — Louis W. Kurtz - Shelly M. McCabe
5/24/96 — Rosanne K. Kurtz - Shelly M. McCabe

DESCRIPTION OF TRACT B (REMAINDER)

A tract of land in the Great Northern Placer Claim No. 3855, in Lincoln County, Montana, lying in the NE 1/4 of Section 19, the NW 1/4 of Section 20, and the SE 1/4 of Section 18, all of Twp. 31 N, R. 33 W, P.M.M., and more particularly described as

Being that tract of land lying northeasterly of the northerly Right-of-Way line of U.S. Hwy. No. 2 of Great Northern Placer Claim No. 3855, excepting that tract per P.F. Plat No. 232 and the area encompassed within the Burlington Northern Railroad Right-of-Way line and the 8.197 acres (Tract A) known as the Osprey Bend Boundary Adjustment. The remaining Tract B contains 38.603 acres, more or less and is subject to all easements of record, all as shown hereon.

PLUM CREEK TIMBER COMPANY, L.P.

Attest:
Company,

By Sheri L. Ward, Assistant Secretary

By Plum Creek Management
L.P., General Partner

By William R. Brown, Vice President Resource Management

ACKNOWLEDGEMENT

STATE OF WASHINGTON)
)ss
COUNTY OF KING)

On this 22nd day of May, 1996, before me personally appeared William R. Brown and Sheri L. Ward, to me known to be the Vice President Resource Management and the Assistant Secretary, respectively, of Plum Creek Timber Company, L.P., general partner of Plum Creek Timber Company, L.P., the limited partnership that executed the within and foregoing instrument, and acknowledged the said instrument to be the free and voluntary act and deed of said limited partnership for the uses and purposes therein mentioned, and on oath stated that they were authorized to execute said instrument on behalf of the limited partnership and that the seal affixed is the seal of said limited partnership.

IN WITNESS WHEREOF, I have hereunto set my hand and affixed my official seal the day and year last above written.

KATHLEEN L. CROLL
STATE OF WASHINGTON
NOTARY PUBLIC
My Commission Expires 4-17-97

Kathleen L. Croll
Notary Public in and for the State of Washington
Residing at Seattle, Wash
My Commission Expires 4-17-97
Printed Name: KATHLEEN L. CROLL

TAX CERTIFICATION

I hereby certify that all real property taxes and special assessments assessed and levied on the land to be divided have been paid. Dated this 10 day of Sept. 1997

Geri A Miller by Tonya R. Gehring - Deputy
Treasurer Lincoln County Montana

EXAMINED AND APPROVED FOR LINCOLN COUNTY BY:
Bill Buchanan DATE: 9-10-97

APPROVED: L.G. Roberts 09/10/97
Chairman, Lincoln County, Montana Commissioners

STATE OF MONTANA
COUNTY OF LINCOLN

Filed on this 10th day of Sept. 1997 A.D. at 2:00 O'clock p.m.

Carol D. Cummings by Jeanne Dennis
County Clerk and Recorder Deputy

CERTIFICATE OF SURVEY NO. 2585

NOTE: THIS MAP WAS COMPILED FROM RECORD DATA PER MINERAL SURVEY 3855. THE BASIS OF BEARING WAS BETWEEN CORNER #1 OF MS 3855 AND COR #2 OF MS 3864, AND RECORD ANGLES WERE TURNED THERFROM.