CERTIFICATE OF SURVEY

RETRACEMENT

SE1/4 NW1/4, SECTION 4, T.35N., R.27W., P.M.,MT.

LINCOLN COUNTY, MONTANA

FOR: EDMONDSON/ELSBERG DATE: DECEMBER 2002

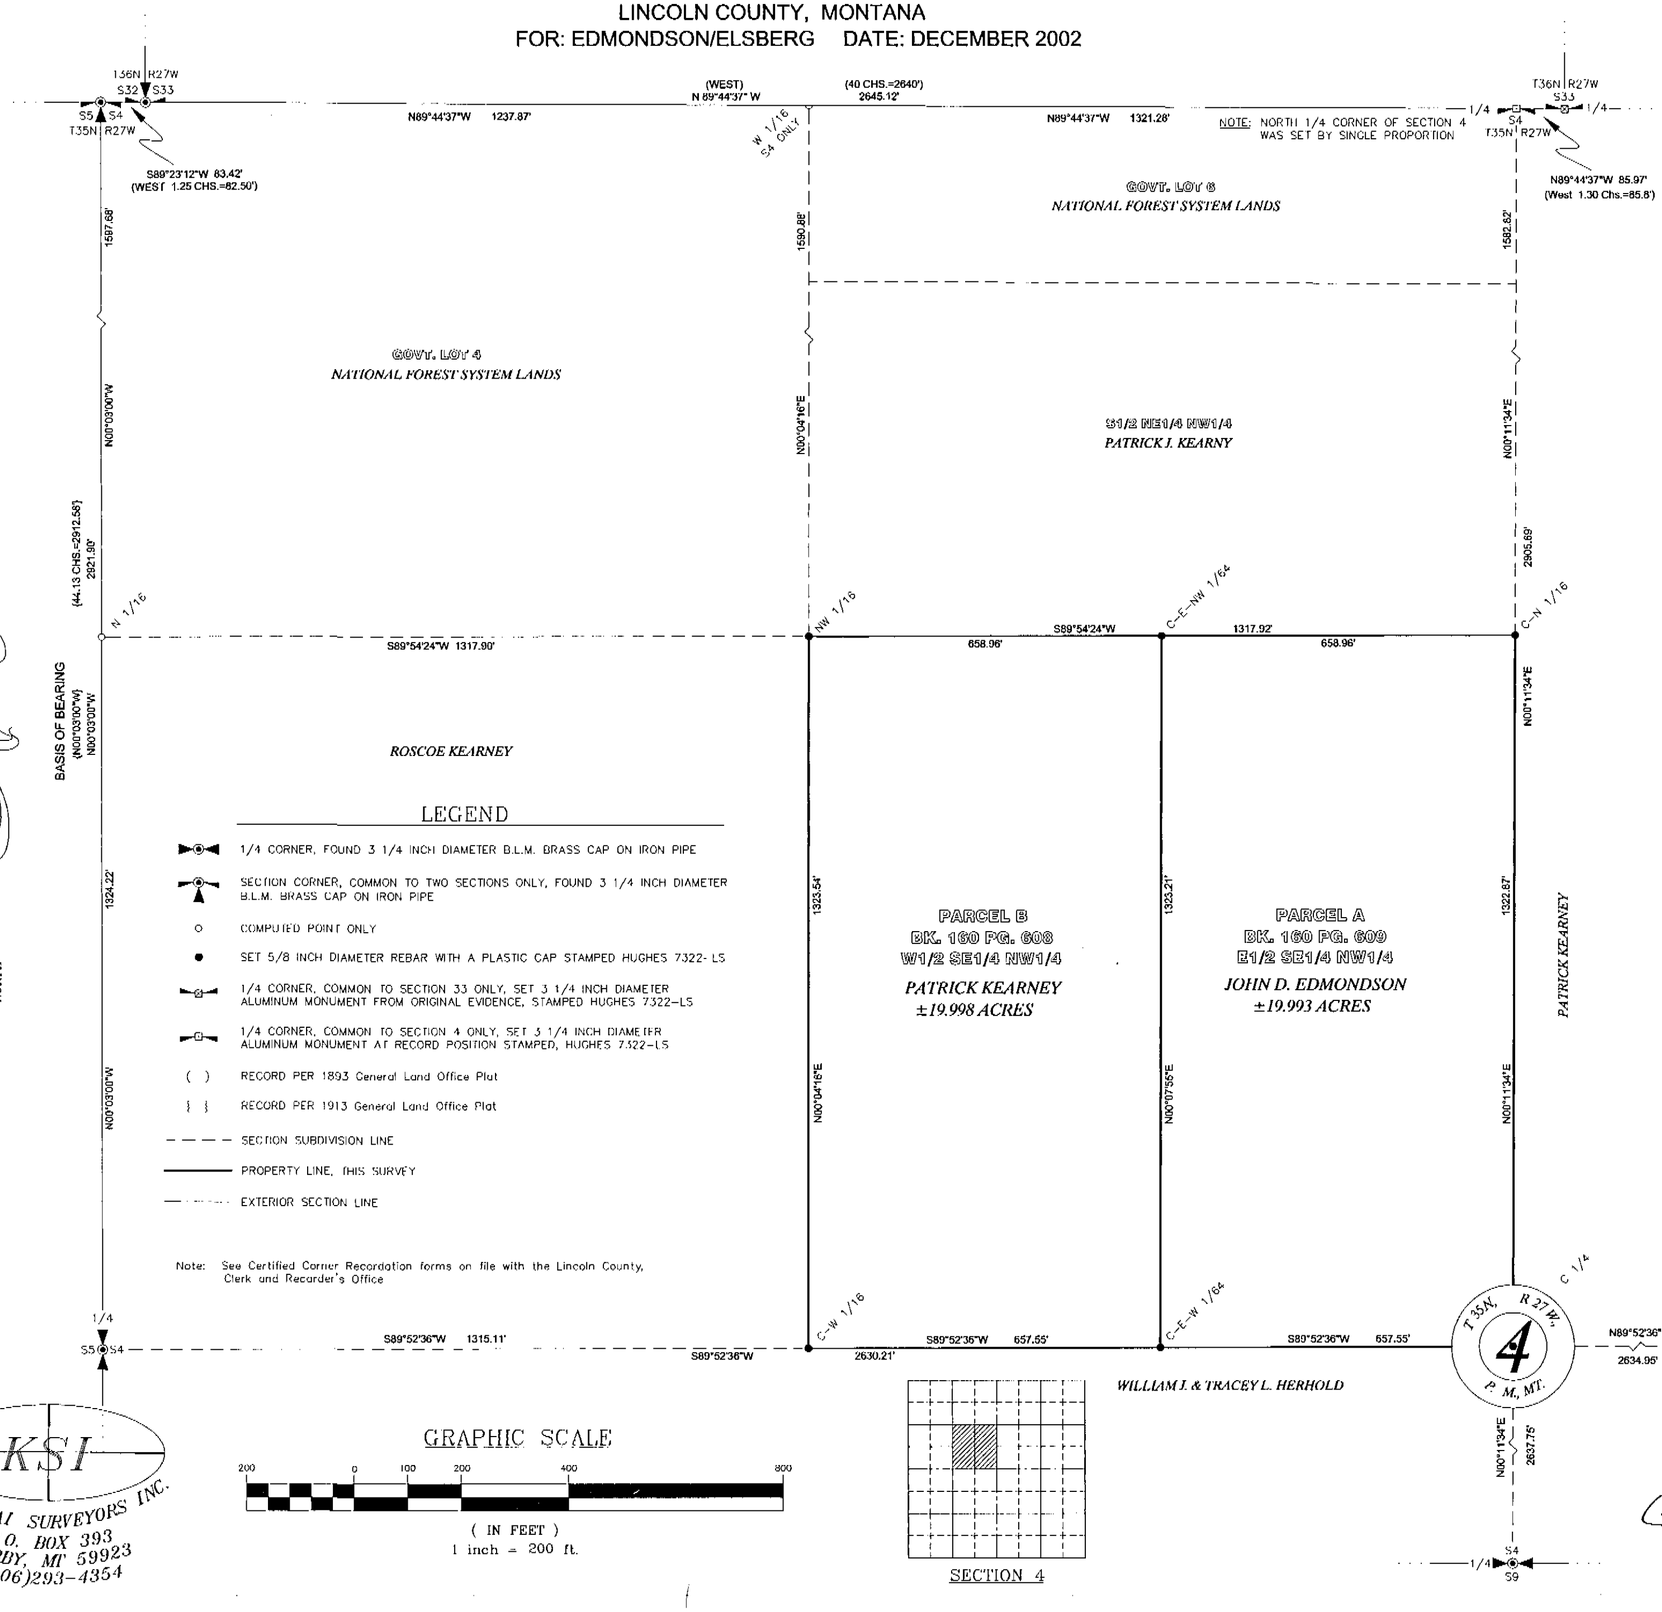

LEGEND

- 1/4 CORNER, FOUND 3 1/4 INCH DIAMETER B.L.M. BRASS CAP ON IRON PIPE
- SECTION CORNER, COMMON TO TWO SECTIONS ONLY, FOUND 3 1/4 INCH DIAMETER B.L.M. BRASS CAP ON IRON PIPE
- COMPUTED POINT ONLY
- SET 5/8 INCH DIAMETER REBAR WITH A PLASTIC CAP STAMPED HUGHES 7322- LS
- 1/4 CORNER, COMMON TO SECTION 33 ONLY, SET 3 1/4 INCH DIAMETER ALUMINUM MONUMENT FROM ORIGINAL EVIDENCE, STAMPED HUGHES 7322-LS
- 1/4 CORNER, COMMON TO SECTION 4 ONLY, SET 3 1/4 INCH DIAMETER ALUMINUM MONUMENT AT RECORD POSITION STAMPED, HUGHES 7322-LS
- ( ) RECORD PER 1893 General Land Office Plat
- { } RECORD PER 1913 General Land Office Plat
- SECTION SUBDIVISION LINE
- PROPERTY LINE, THIS SURVEY
- EXTERIOR SECTION LINE

Note: See Certified Corner Recordation forms on file with the Lincoln County, Clerk and Recorder's Office

GRAPHIC SCALE

200 0 100 200 400 800

(IN FEET)

1 inch = 200 ft.

SECTION 4

KSI

KOOTENAI SURVEYORS INC.

P.O. BOX 393

LIBBY, MT 59923

(406)293-4354

PURPOSE OF SURVEY

The purpose is the retracement of record aliquot parcels of land; A & B, from establish corners, and mark property boundaries. Therefore no division of land is hereby created and is exempt from review as a subdivision per Section 76-3-404 M.C.A.

METHOD OF SURVEY

A four second total station with data collector and Real Time Kinematic, G.P.S. was used with closed traverse procedures to tie previously set controlling monuments.

BASIS OF BEARING

The basis of bearing for this survey is N00°03'00"W, as shown on the 1913 General Land Office, original township plat; between the west 1/4 and northwest corner of section 4, both remonumented by the B.L.M. with a brass cap monuments.

HISTORY OF SURVEY

1893 G.L.O. plat, survey of the exterior lines of T.36N. R.27W. by Peter McCardell and Abram L. Jaqueth

1913 G.L.O. plat, survey of the Township and Subdivisions of T.35N. R.27W. by L. D. Lyman and R. C. Durniford

LEGAL DESCRIPTION, PARCEL A

The E1/2 SE1/4 NW1/4, Section 4, Township 35 North, Range 27 West, Principal Meridian, Montana, containing ±19.993 acres.

LEGAL DESCRIPTION, PARCEL B

The W1/2 SE1/4 NW1/4, Section 4, Township 35 North, Range 27 West, Principal Meridian, Montana, containing ±19.998 acres.

LAND SURVEYOR'S CERTIFICATION:

I hereby certify that I am a Registered Land Surveyor in the State of Montana, that the survey shown on this Certificate of Survey has been prepared under my supervision and in accordance with Montana Code Annotated (Sections 76-3-101 through 76-3-625) and the Lincoln County regulations adopted pursuant thereto.

ALVAH F. HUGHES 7322 LS

MONTANA REGISTERED PROFESSIONAL LAND SURVEYOR

Alvah F. Hughes 7322LS 12-26-02

Alvah F. Hughes, Montana Reg. No. 7322-LS Date

EXAMINING LAND SURVEYOR'S CERTIFICATION

Approved this 31st day of Dec. 2002

Examining Land Surveyor

CLERK AND RECORDER'S CERTIFICATION

State of Montana, County of Lincoln, filed this 8th day of January 2003 at 8:15 o'clock A.M.

Coral N. Cummings by Jeannie Dennis

County Clerk Recorder Deputy

CERTIFICATE OF SURVEY NO. #3150

DOC #164326