OWNERS: DOUGLAS J. & JOAN A. MANGUM
PURPOSE: RETRACEMENT
DATE: OCT 2, 2003

Certificate of Survey
SW 1/4, Section 8, T37N R26W, P.M., M.
Lincoln County, Montana

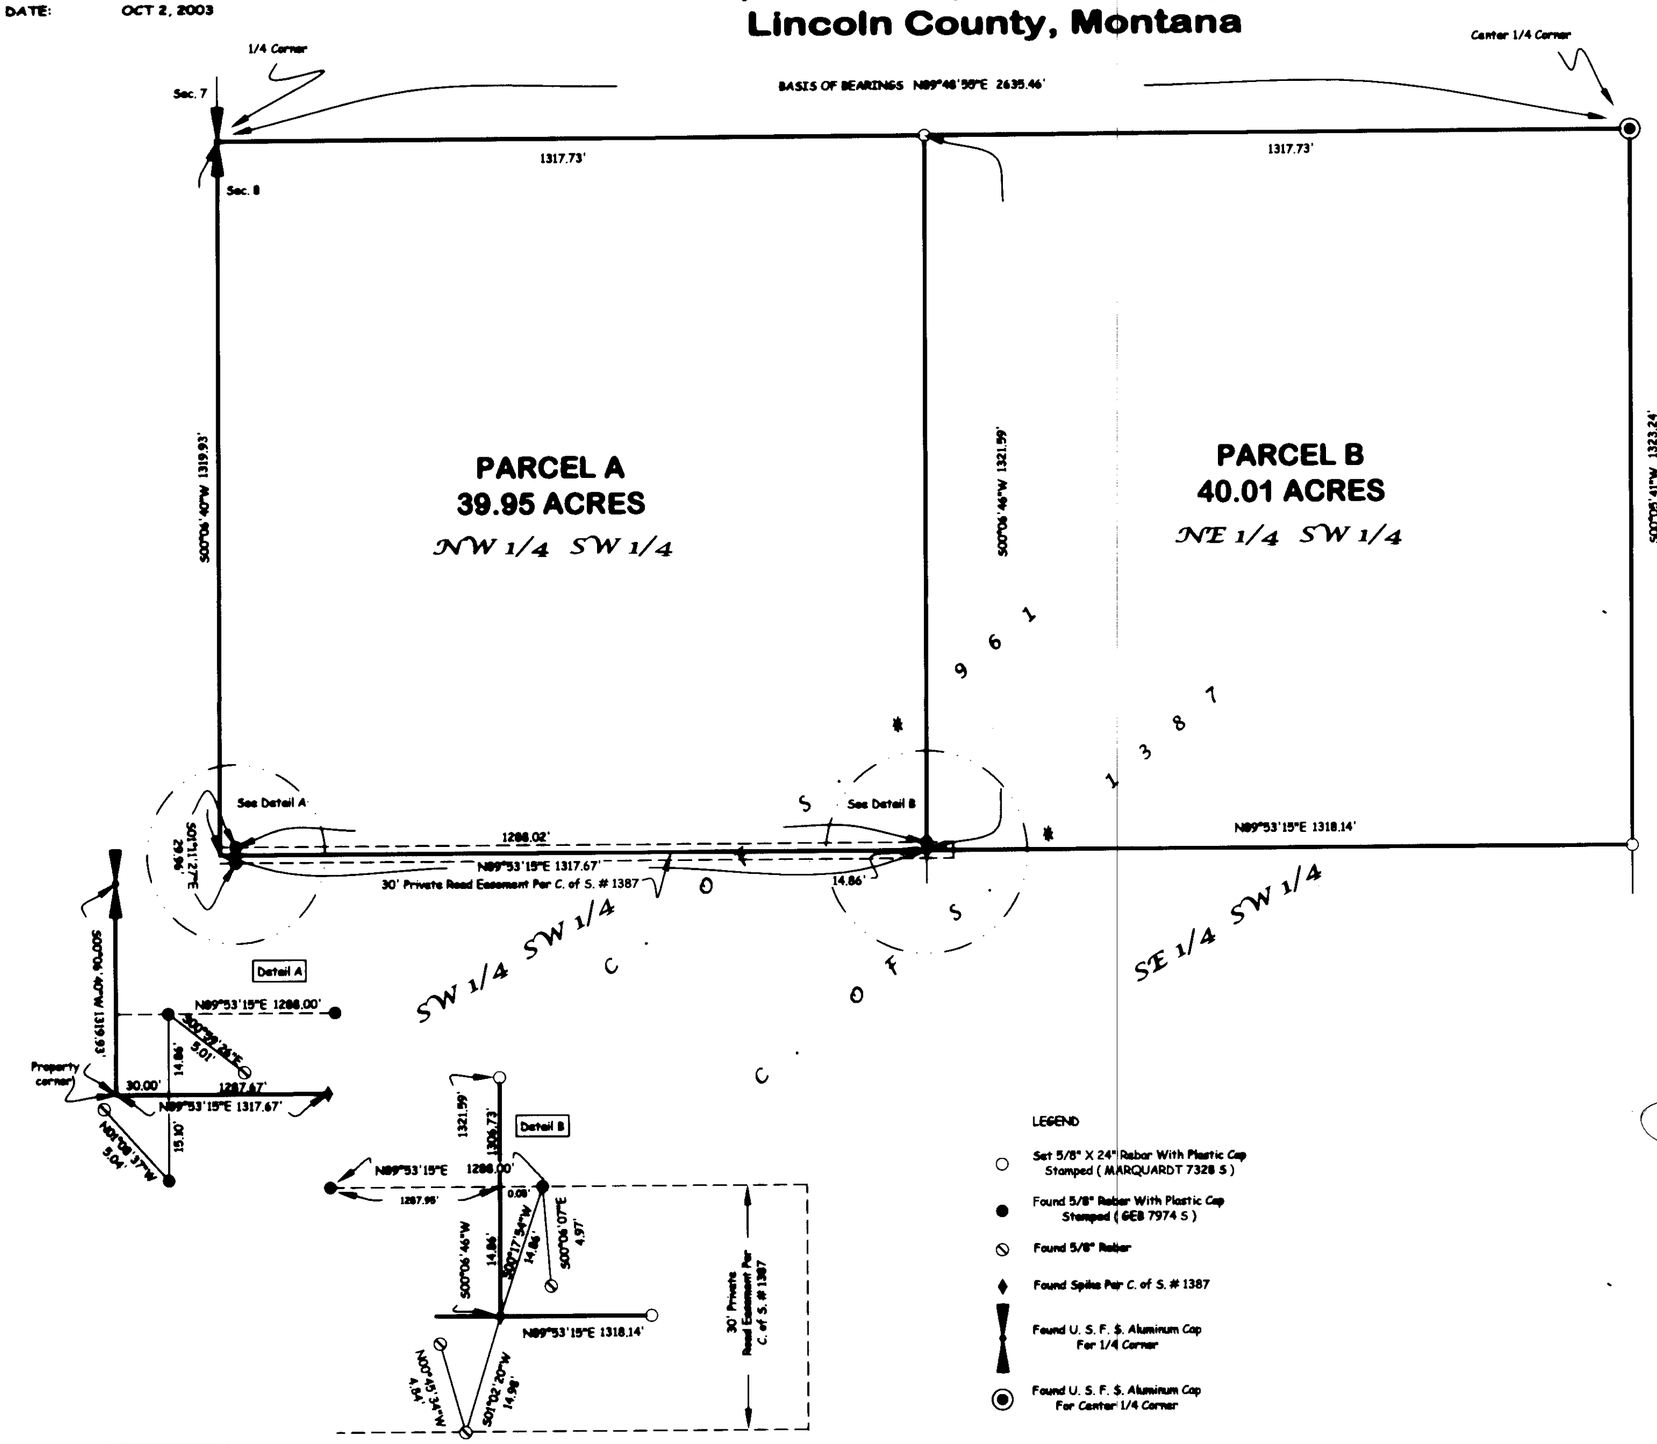

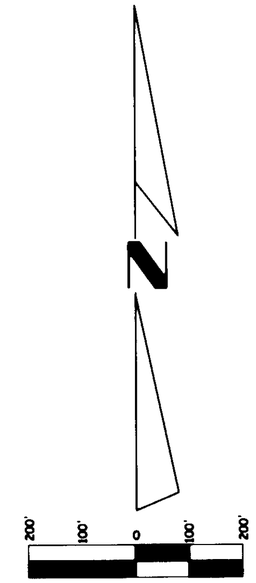

Parcel A
The Northwest 1/4 of the Southwest 1/4, Section 8, Township 37 North, Range 26 West, P.M., M., Lincoln County, Montana, containing 39.95 acres of land all as shown hereon.
Subject to and together with easements of record.

Parcel B
The Northeast 1/4 of the Southwest 1/4, Section 8, Township 37 North, Range 26 West, P.M., M., Lincoln County, Montana, containing 40.01 acres of land all as shown hereon.
Subject to and together with easements of record.

The purpose of this survey is to retrace the boundary of existing parcels (Parcels A & B) and that no additional parcels are hereby created. Therefore, this survey is exempt from review as a subdivision under both the Montana Subdivision and Platting Act and the Montana Sanitation in Subdivisions Act.

Approved: Nov. 3 2003

Examining Land Surveyor
Registration No. 4130

CERTIFICATE OF SURVEYOR

DAWN MARQUARDT
Registration No. 7328 s

Date 11-07-03

STATE OF MONTANA
County of Lincoln

Filed on the 18 day of November 2003 A.D., at 10:10 o'clock A.m.

County Clerk and Recorder

By: Deputy

Instrument Record No. 172198

	Field Crew:
Date: OCT 2, 2003	Revision Date: n/a
Project Name: MANGUM	Project Number: 03-223
Filename: working	Drawn By: SHERM

DOC 172198

CERTIFICATE OF SURVEY No. 3237

MANGUM