CERTIFICATE OF SURVEY

DEPENDENT RESURVEY AND SECTION SUBDIVISION

SW 1/4 SW 1/4, SECTION 4, T.32N., R.31W., P.M., MT.

LINCOLN COUNTY, MONTANA

FOR: PLUM CREEK TIMBER COMPANY DATE: JANUARY 2005

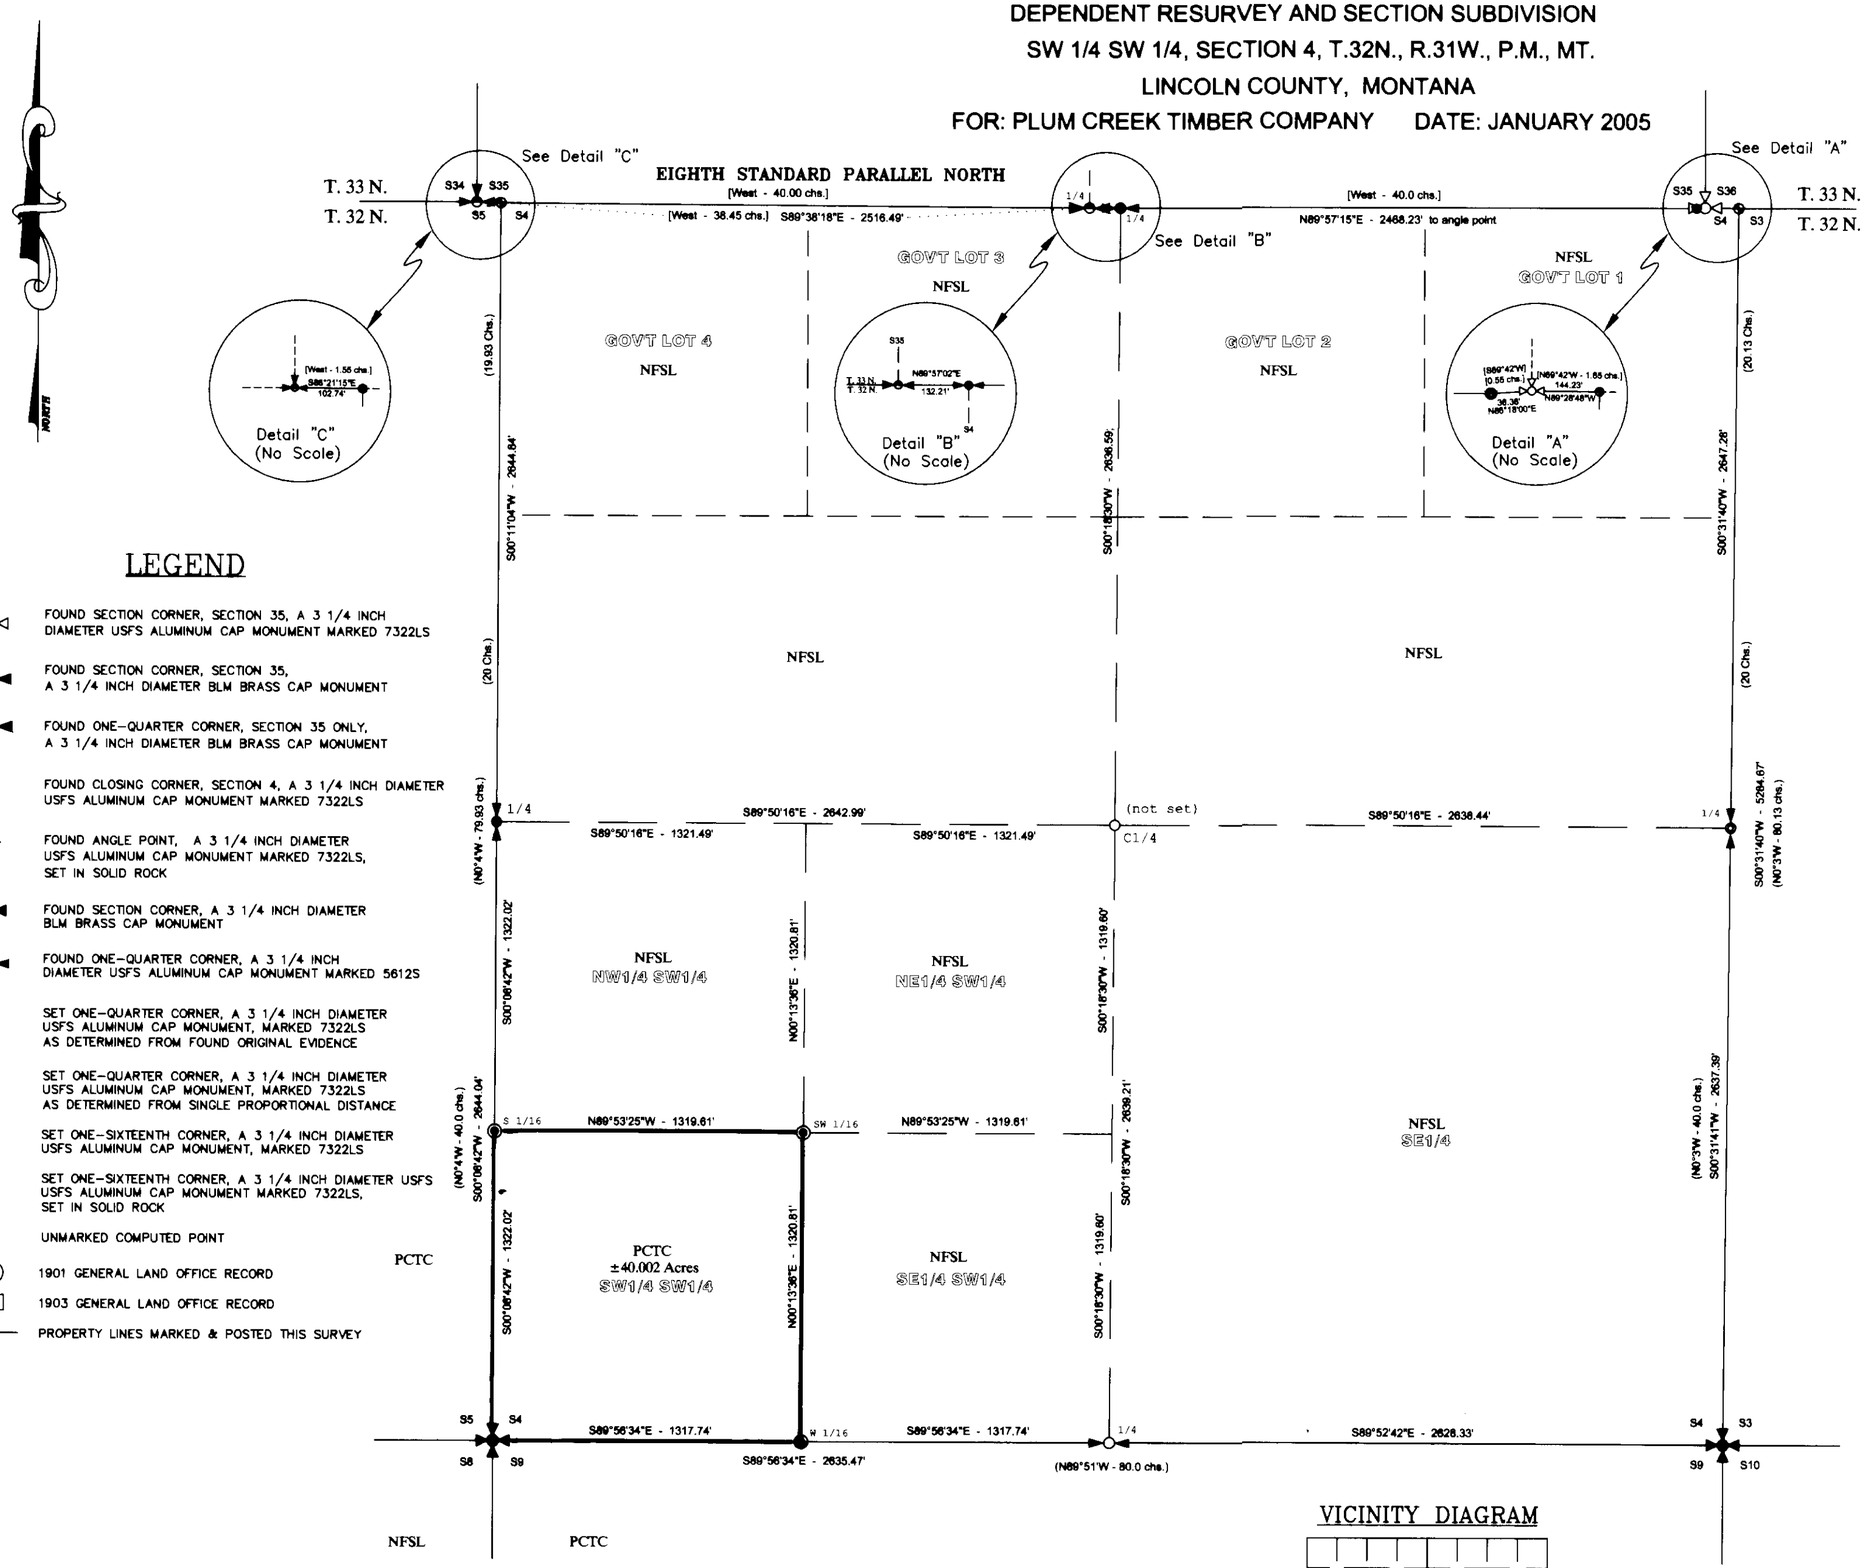

LEGEND

- FOUND SECTION CORNER, SECTION 35, A 3 1/4 INCH DIAMETER USFS ALUMINUM CAP MONUMENT MARKED 7322LS
- FOUND SECTION CORNER, SECTION 35, A 3 1/4 INCH DIAMETER BLM BRASS CAP MONUMENT
- FOUND ONE-QUARTER CORNER, SECTION 35 ONLY, A 3 1/4 INCH DIAMETER BLM BRASS CAP MONUMENT
- FOUND CLOSING CORNER, SECTION 4, A 3 1/4 INCH DIAMETER USFS ALUMINUM CAP MONUMENT MARKED 7322LS
- FOUND ANGLE POINT, A 3 1/4 INCH DIAMETER USFS ALUMINUM CAP MONUMENT MARKED 7322LS, SET IN SOLID ROCK
- FOUND SECTION CORNER, A 3 1/4 INCH DIAMETER BLM BRASS CAP MONUMENT
- FOUND ONE-QUARTER CORNER, A 3 1/4 INCH DIAMETER USFS ALUMINUM CAP MONUMENT MARKED 5612S
- SET ONE-QUARTER CORNER, A 3 1/4 INCH DIAMETER USFS ALUMINUM CAP MONUMENT, MARKED 7322LS AS DETERMINED FROM FOUND ORIGINAL EVIDENCE
- SET ONE-QUARTER CORNER, A 3 1/4 INCH DIAMETER USFS ALUMINUM CAP MONUMENT, MARKED 7322LS AS DETERMINED FROM SINGLE PROPORTIONAL DISTANCE
- SET ONE-SIXTEENTH CORNER, A 3 1/4 INCH DIAMETER USFS ALUMINUM CAP MONUMENT, MARKED 7322LS
- SET ONE-SIXTEENTH CORNER, A 3 1/4 INCH DIAMETER USFS USFS ALUMINUM CAP MONUMENT MARKED 7322LS, SET IN SOLID ROCK
- UNMARKED COMPUTED POINT
- ( ) 1901 GENERAL LAND OFFICE RECORD
- [ ] 1903 GENERAL LAND OFFICE RECORD
- PROPERTY LINES MARKED & POSTED THIS SURVEY

KSI
KOOTENAI SURVEYORS INC.
P.O. BOX 393
LIBBY, MT 59923
(406)293-4354

GRAPHIC SCALE

500 0 250 500 1000 2000

(IN FEET)
1 inch = 500 ft.

VICINITY DIAGRAM

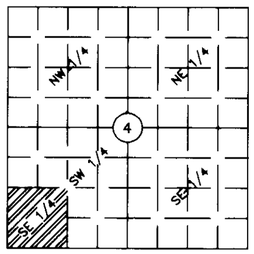

PURPOSE OF SURVEY

The purpose of this survey is the dependent resurvey of a record parcel of land; establish corners, and mark property boundaries. Therefore, no division of land is hereby created and is exempt from review as a subdivision pursuant to 76-3-404, MCA.

METHOD OF SURVEY

A total station and data collector was used with closed traverse procedures to tie previously set controlling monuments, by John Damon, January 2005.

BASIS OF BEARING

The basis of bearing for this survey is U. S. Forest Service Control, Solar Observation.

HISTORY OF SURVEY

1900 – GLO Survey, Eighth Standard Parallel North by Jaqueth
1901 – GLO Survey, Townships & Subdivisions by Jaqueth
1903 – GLO Survey, Retracement and Resurvey, Eighth Standard Parallel North by Fessenden and Lyman
1964 – BLM Corner Remonumentation by Pittman
1965 – BLM Corner Remonumentation by Pittman
1977 – BLM Corner Remonumentation by Christensen
1994 – USFS Corner Remonumentaton by Hughes 7322LS

LEGAL DESCRIPTION

Plum Creek Timber Company: An aliquot tract of land lying northerly of Libby, Montana and more particularly described as the SW1/4 SW1/4, Section 4, Township 32 North, Range 31 West, Principal Meridian, Montana, containing a total ±40.002 Acres. Subject to and together with all appurtenant easements of record.

LAND SURVEYOR'S CERTIFICATION:

I hereby certify that I am a Registered Land Surveyor in the State of Montana, that the survey shown on this Certificate of Survey has been prepared under my supervision and in accordance with Montana Code Annotated Sections 76-3-101 through 76-3-625 and the Lincoln County regulations adopted pursuant thereto.

Alvah F. Hughes, Montana Reg. No. 7322LS Date

LAND SURVEYOR'S NOTES:

This project was done in cooperation with the U.S. Forest Service, Kootenai National Forest, Cadastral Survey Office.

Certified Corner Recordation Forms have been filed with the Lincoln County Clerk and Recorder's Office, Lincoln County Courthouse, Libby, Montana for various corners shown hereon.

EXAMINING LAND SURVEYOR'S CERTIFICATION:

Approved this 28 day of Nov 2005

Examining Land Surveyor 14731 AS

CLERK AND RECORDER'S CERTIFICATION

State of Montana, County of Lincoln, filed this 9th day of December 2005, at 3:15 o'clock P M.

County Clerk Recorder Deputy

CERTIFICATE OF SURVEY NO. # 3484

Doc # 190239