


OWNERS: MONTANA MEADOWS, LLC & THERRIAULT PASS ACRES, LLC,
AND ROD & RHONDA FLEMING
PURPOSE: RELOCATION OF COMMON BOUNDARIES
DATE: OCTOBER 10, 2018

AN AMENDED PLAT OF LOT 4
OF THERRIAULT PASS ACRES SUBDIVISION & LOT 2A OF C.O.S. #4555RB
W1/2 SW1/4 OF SEC. 14 & NE1/4 SE1/4 OF SEC. 15, T36N, R26W, P.M.,M., LINCOLN COUNTY, MONTANA

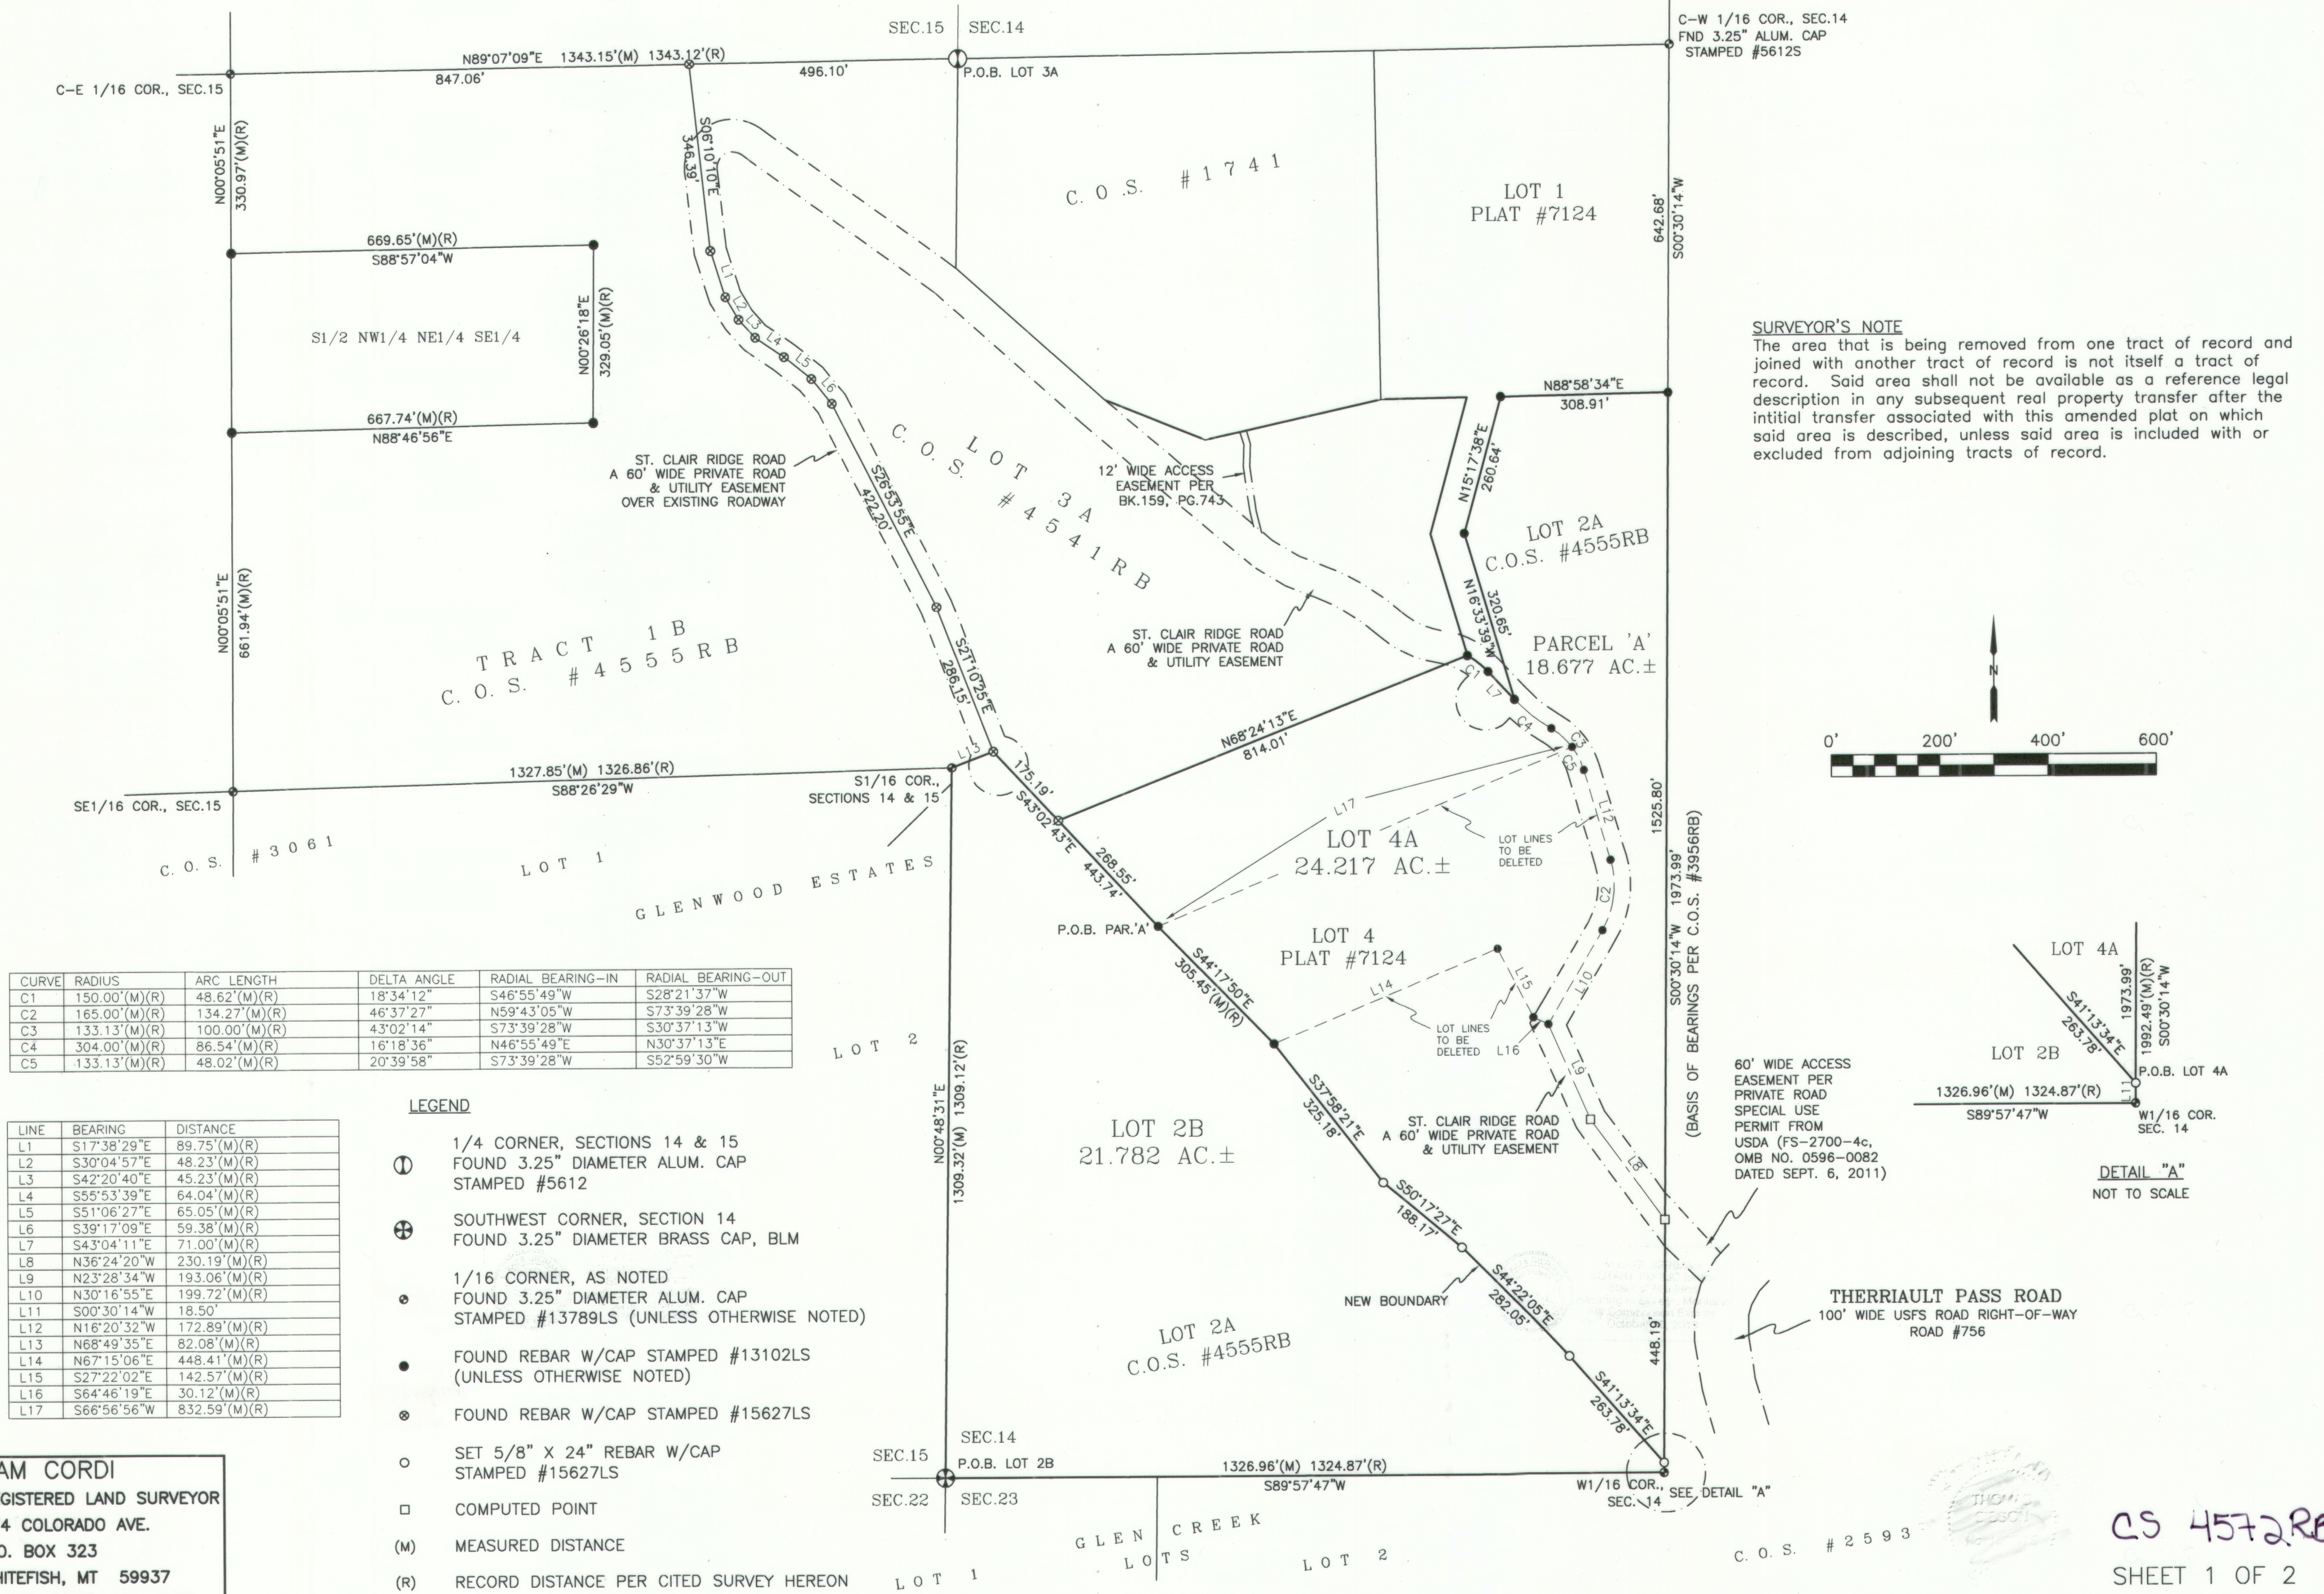

SAM CORDI
REGISTERED LAND SURVEYOR
974 COLORADO AVE.
P.O. BOX 323
WHITEFISH, MT 59937
PHONE: (406)-862-9977

OWNERS: MONTANA MEADOWS, LLC & THERRIAULT PASS ACRES, LLC,
AND ROD & RHONDA FLEMING
PURPOSE: RELOCATION OF COMMON BOUNDARIES
DATE: OCTOBER 10, 2018

AND ROD & RHONDA FLEMING
PURPOSE: RELOCATION OF COMMON BOUNDARIES
DATE: OCTOBER 10, 2018

AN AMENDED PLAT OF LOT 4
OF THERRIAULT PASS ACRES SUBDIVISION & LOT 2A OF C.O.S. #4555RB
W1/2 SW1/4 OF SEC. 14 & NE1/4 SE1/4 OF SEC. 15, T36N, R26W, P.M.,M., LINCOLN COUNTY, MONTANA

