CERTIFIED LAND CORNER RECORDATION

Survey in Section 24 Twp. 33 N., R. 34 W., M. P. M.

DESCRIPTION OF CORNER EVIDENCE FOUND, AND ORIGINAL RECORD (IF KNOWN)

SEE REVERSE SIDE

DESCRIPTION OF MONUMENT AND ACCESSORIES ESTABLISHED TO PERPETUATE THE ORIGINAL LOCATION OF THIS CORNER:

Date of work: Aug. 1970

SEE REVERSE SIDE

Sketch

SKETCH, WITH COURSE AND DISTANCE TO ADJACENT CORNERS IF DETERMINED IN THIS SURVEY. (MAY SKETCH OR PASTE REPRODUCTION ON REVERSE SIDE.)

DIAGRAM OF CORNER

SEE REVERSE SIDE

Surveyor's Seal

I, Jack H. Ninneman
certify that the information shown herein is true and correct.

Jack H Ninneman
Signature of Ground Party Chief

I, Jack W. Ninneman
certify that I have carefully performed or reviewed the work done on the diagrammed corner as reported on this recordation form and approve the same.

Jack W. Ninneman
Signature of Surveyor

534 ES
Registration Number

DIAGRAM OF CORNER:

N.
Sec. 24
Twp. 33 N., R. 34 W.,
M.P.M.
See reverse side

= Corner recorded on the sheet

Office of Clerk and Recorder, County of Lincoln

This "corner record" was filed for record on the 30th. day of November 19 70, was noted on the cross-index plat and is assigned page No. 209, in book No. 1

ELEANOR L. VAUGHN, By: Mae Watson
County Official Deputy

FORM 125 – 41483

Cross Index No. N-21, 23, 25 P-21, 22, 23, 24, 25 T. 33 R. 34 Mer.
R 23, 25
N1, P1, R1, 33-33

Lincoln County, Montana.

Survey in Section 24 Twp. 33 N., R. 34 W., M.P.M. August 1970.

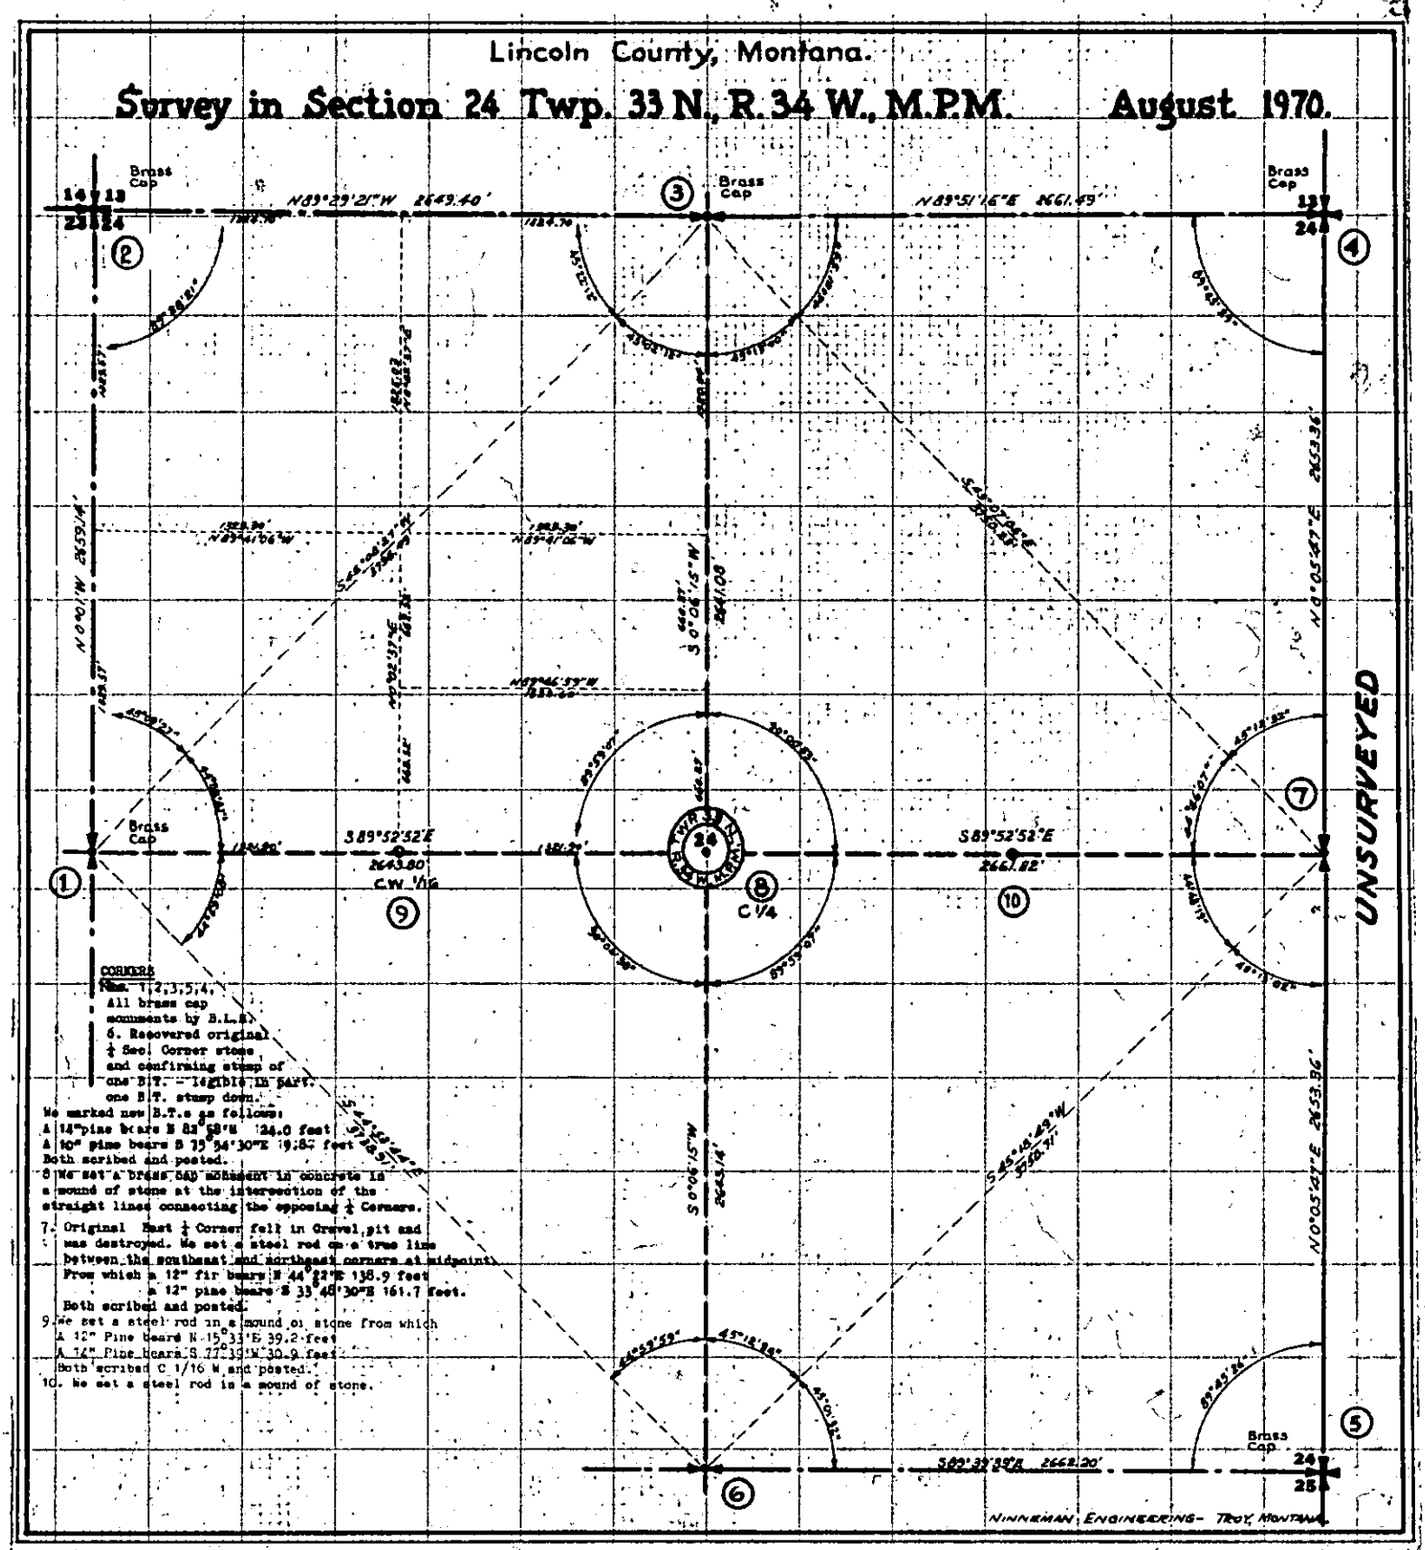

CORNERS

Cors. 1,2,3,5,4, All brass cap monuments by B.L.M.

6. Recovered original ‡ Sec. Corner stone and confirming stump of one B.T. - legible in part; one B.T. stump down.

We marked new B.T.s as follows:

A 14" pine bears N 82°58'W 24.0 feet
A 10" pine bears S 75°34'30"E 19.87 feet
Both scribed and posted.

8. We set a brass cap monument in concrete in a mound of stone at the intersection of the straight lines connecting the opposing ‡ Corners.

7. Original East ‡ Corner fell in Gravel pit and was destroyed. We set a steel rod on true line between the southeast and northeast corners at midpoint.
From which a 12" fir bears N 44°22'E 138.9 feet
a 12" pine bears S 33°48'30"E 161.7 feet.
Both scribed and posted.

9. We set a steel rod in a mound of stone from which
A 12" Pine bears N 15°33'E 39.2 feet
A 14" Pine bears S 77°30'W 30.9 feet
Both scribed C 1/16 W and posted.

10. We set a steel rod in a mound of stone.

NINNEMAN ENGINEERING - TROY, MONTANA