R1-7150-1

CERTIFIED LAND CORNER RECORDATION

(REFERENCE FSM 7153.53)

DESCRIPTION OF CORNER EVIDENCE FOUND, AND ORIGINAL RECORD (IF KNOWN)

FOUND A 1/2" REBAR w/ PLASTIC CAP MARKED "2989 ES," AS PER CERTIFICATE OF SURVEY No. 567

DESCRIPTION OF MONUMENT AND ACCESSORIES ESTABLISHED TO PERPETUATE THE ORIGINAL LOCATION OF THIS CORNER:

Date of work: 5/29/80

SET A 2 1/2" x 30" ALUMINUM PIPE APPROX. 24" IN THE GROUND w/ ALUM. CAP MARKED AS SHOWN. COLLAR OF STONE.

FROM WHICH: A 12" PINE BEARS N 80°W, 20.6 FT., MRKD "S 1/16 S3BT"
A 9" PINE BEARS S 52°E, 25.9 FT., MRKD "S 1/16 S2BT"

A 6" DOUGLAS FIR BEARS N83°E, 9.4 FT., LOCATION POSTER ATTACHED

S 1/16
S3 | S2
5612S
1980

SKETCH, WITH COURSE AND DISTANCE TO ADJACENT CORNERS IF DETERMINED IN THIS SURVEY.
(MAY SKETCH OR PASTE REPRODUCTION ON REVERSE SIDE.)

SEE REVERSE SIDE

REBAR AS NOTED ABOVE BEARS NORTH, 0.50'

REBAR NOT ACCEPTED BECAUSE THE POSITION OF THE SE CORNER, SEC 3 WAS DETERMINED TO BE IN ERROR.

SE CORNER, SEC 3 CONTROLS THE POSITION OF THE CORNER NOTED HEREON

Surveyor's Seal

MONTANA
THOMAS C. HILL
5612 S
REGISTERED
LAND SURVEYOR

I, ANTHONY J. BACHMAN certify that the information shown herein is true and correct.

Anthony J. Bachman
Signature of Ground Party Chief

I, THOMAS C. HILL certify that I have carefully performed or reviewed the work done on the diagrammed corner as reported on this recordation form and approve the same.

Thomas C. Hill
Signature of Surveyor

5612S
Registration Number

DIAGRAM OF CORNER:

S 1/16
SEC 3 | S 2

● = Corner recorded on the sheet

Office of Clerk and Recorder, County of Lincoln

This "corner record" was filed for record on the 8th day of October 1980, was noted on the cross-index plat and is assigned page No. 905, in book No.

Eleanor L. Vaughn, by Betty Beck, Deputy
County Official

Cross Index No. 17-D T. 35 N R. 26 W Mer.

Section 3, Township 35 North, Range 26 West, P.M.M.

Legend:
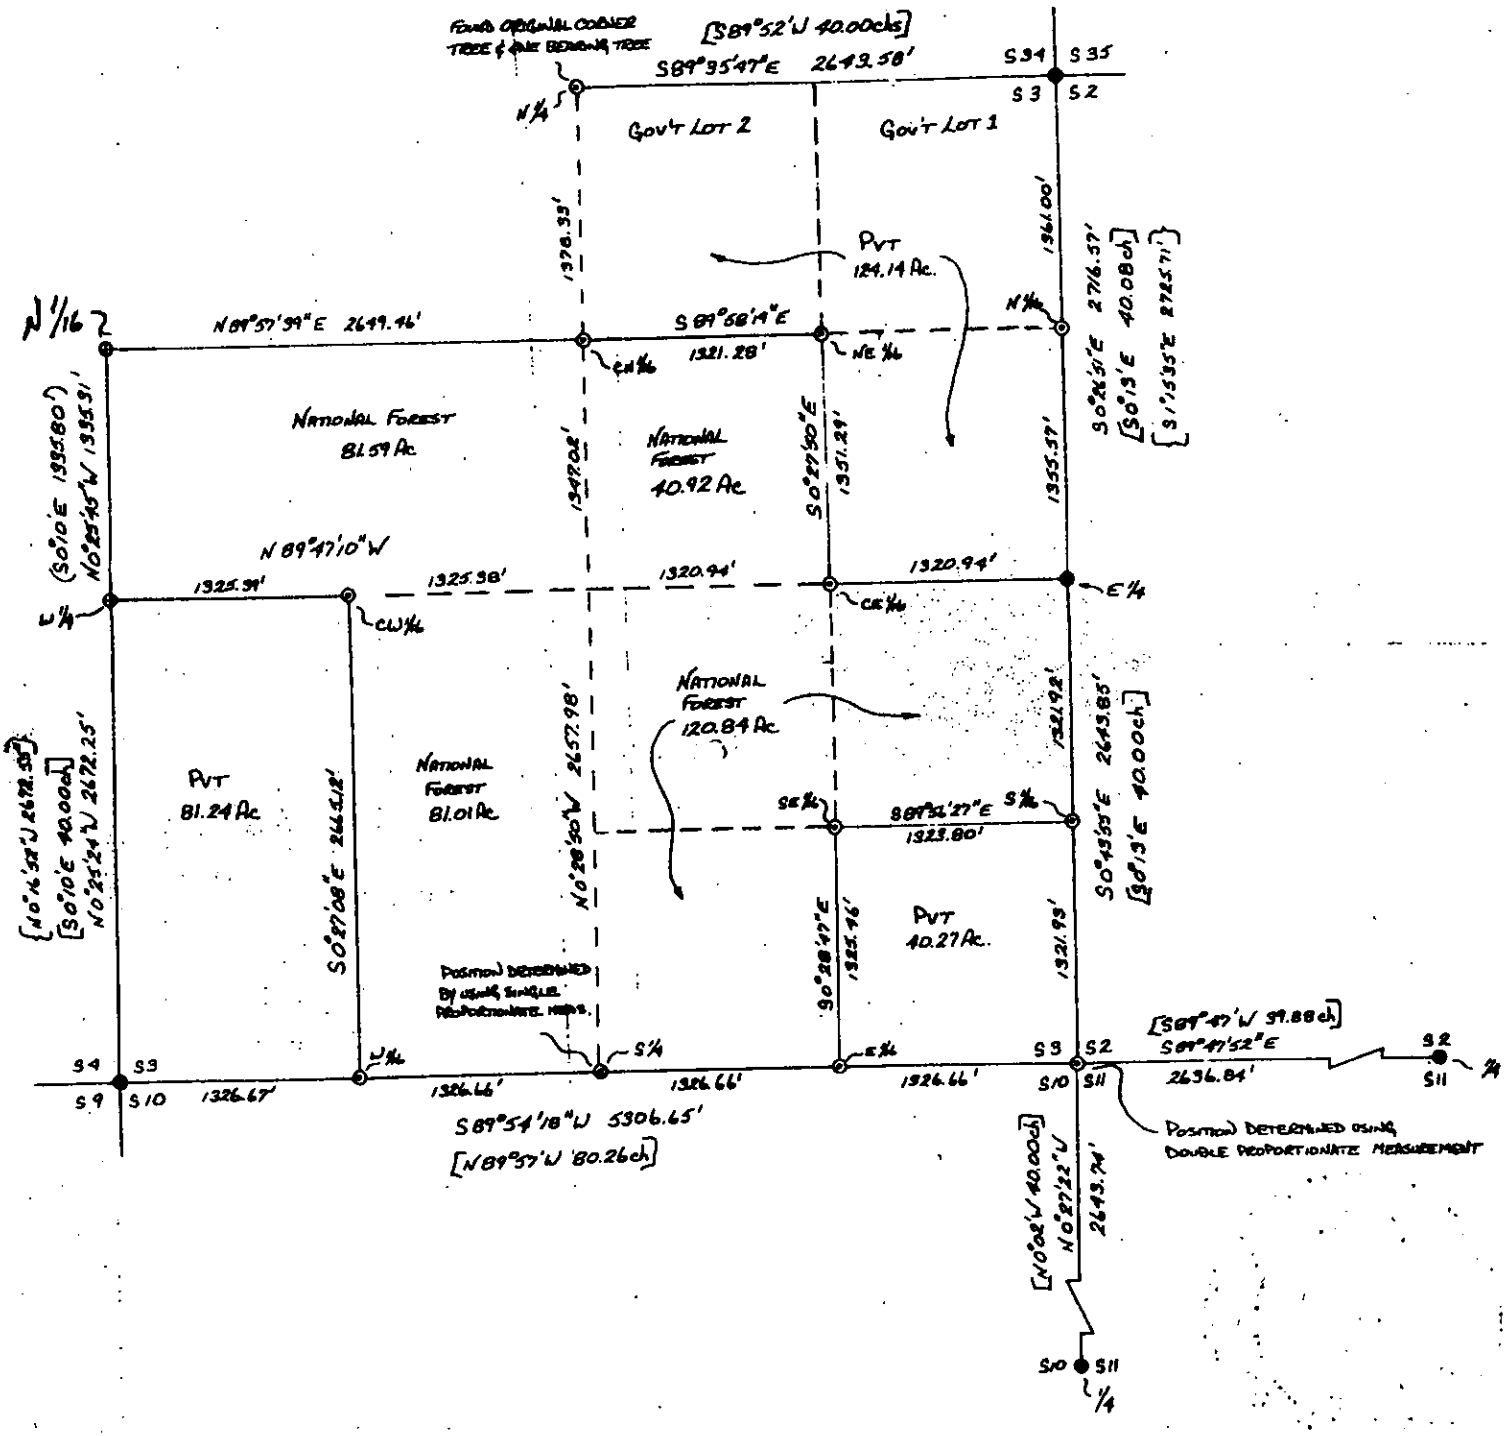
- ⊕ Iron pipe w/ brass cap (3321S)
- ● Iron pipe w/ brass cap (BLM)
- ⊙ Monument set this survey, 2½" aluminum pipe w/ aluminum cap stamped "5612S"
- [ ] GLO record data
- ( ) As per corner recordation form dated 4/20/71 (3321S)
- { } As per Certificate of Survey No. 567