CERTIFIED LAND CORNER RECORDATION

DESCRIPTION OF CORNER EVIDENCE FOUND, AND ORIGINAL RECORD (IF KNOWN)

At the CW 1/16th corner Section 23, T.36 N., R.27 W., Principal Meridian, Montana.

Record: No known record

DESCRIPTION OF MONUMENT AND ACCESSORIES ESTABLISHED TO PERPETUATE THE ORIGINAL LOCATION OF THIS CORNER:

Date of work: *Sept. 73'*

Set: At the exact corner position I set in concrete a 2" brass cap affixed to a 2" x 30" Iron pipe 28" in the ground.

SKETCH, WITH COURSE AND DISTANCE TO ADJACENT CORNERS IF DETERMINED IN THIS SURVEY. (MAY SKETCH OR PASTE REPRODUCTION ON REVERSE SIDE.)

See reverse side of this form for ties to other corners.

Surveyor's Seal

MONTANA
GORDON E. SORENSON
2345 ES
REGISTERED
PROF. ENGR. & LAND SURVEYOR

I, *James R. Weatherly* certify that the information shown herein is true and correct.

James R. Weatherly
Signature of Ground Party Chief

I, *Gordon E. Sorenson* certify that I have carefully performed or reviewed the work done on the diagrammed corner as reported on this recordation form and approve the same.

Signature of Surveyor

2345ES
Registration Number

DIAGRAM OF CORNER:

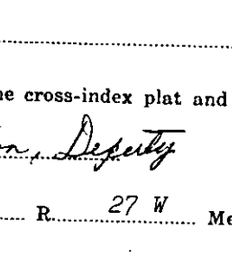

◆ = Corner recorded on the sheet

Office of Clerk and Recorder, County of *Lincoln*

This "corner record" was filed for record on the *18th* day of *January* 19*74*, was noted on the cross-index plat and is assigned page No. *321*, in book No. *1*

Eleanor L. Vaughan, Mae Waters, Deputy
County Official

FORM 125 – 41483

Cross Index No. *P-18* T. *36 N* R. *27 W* Mer.

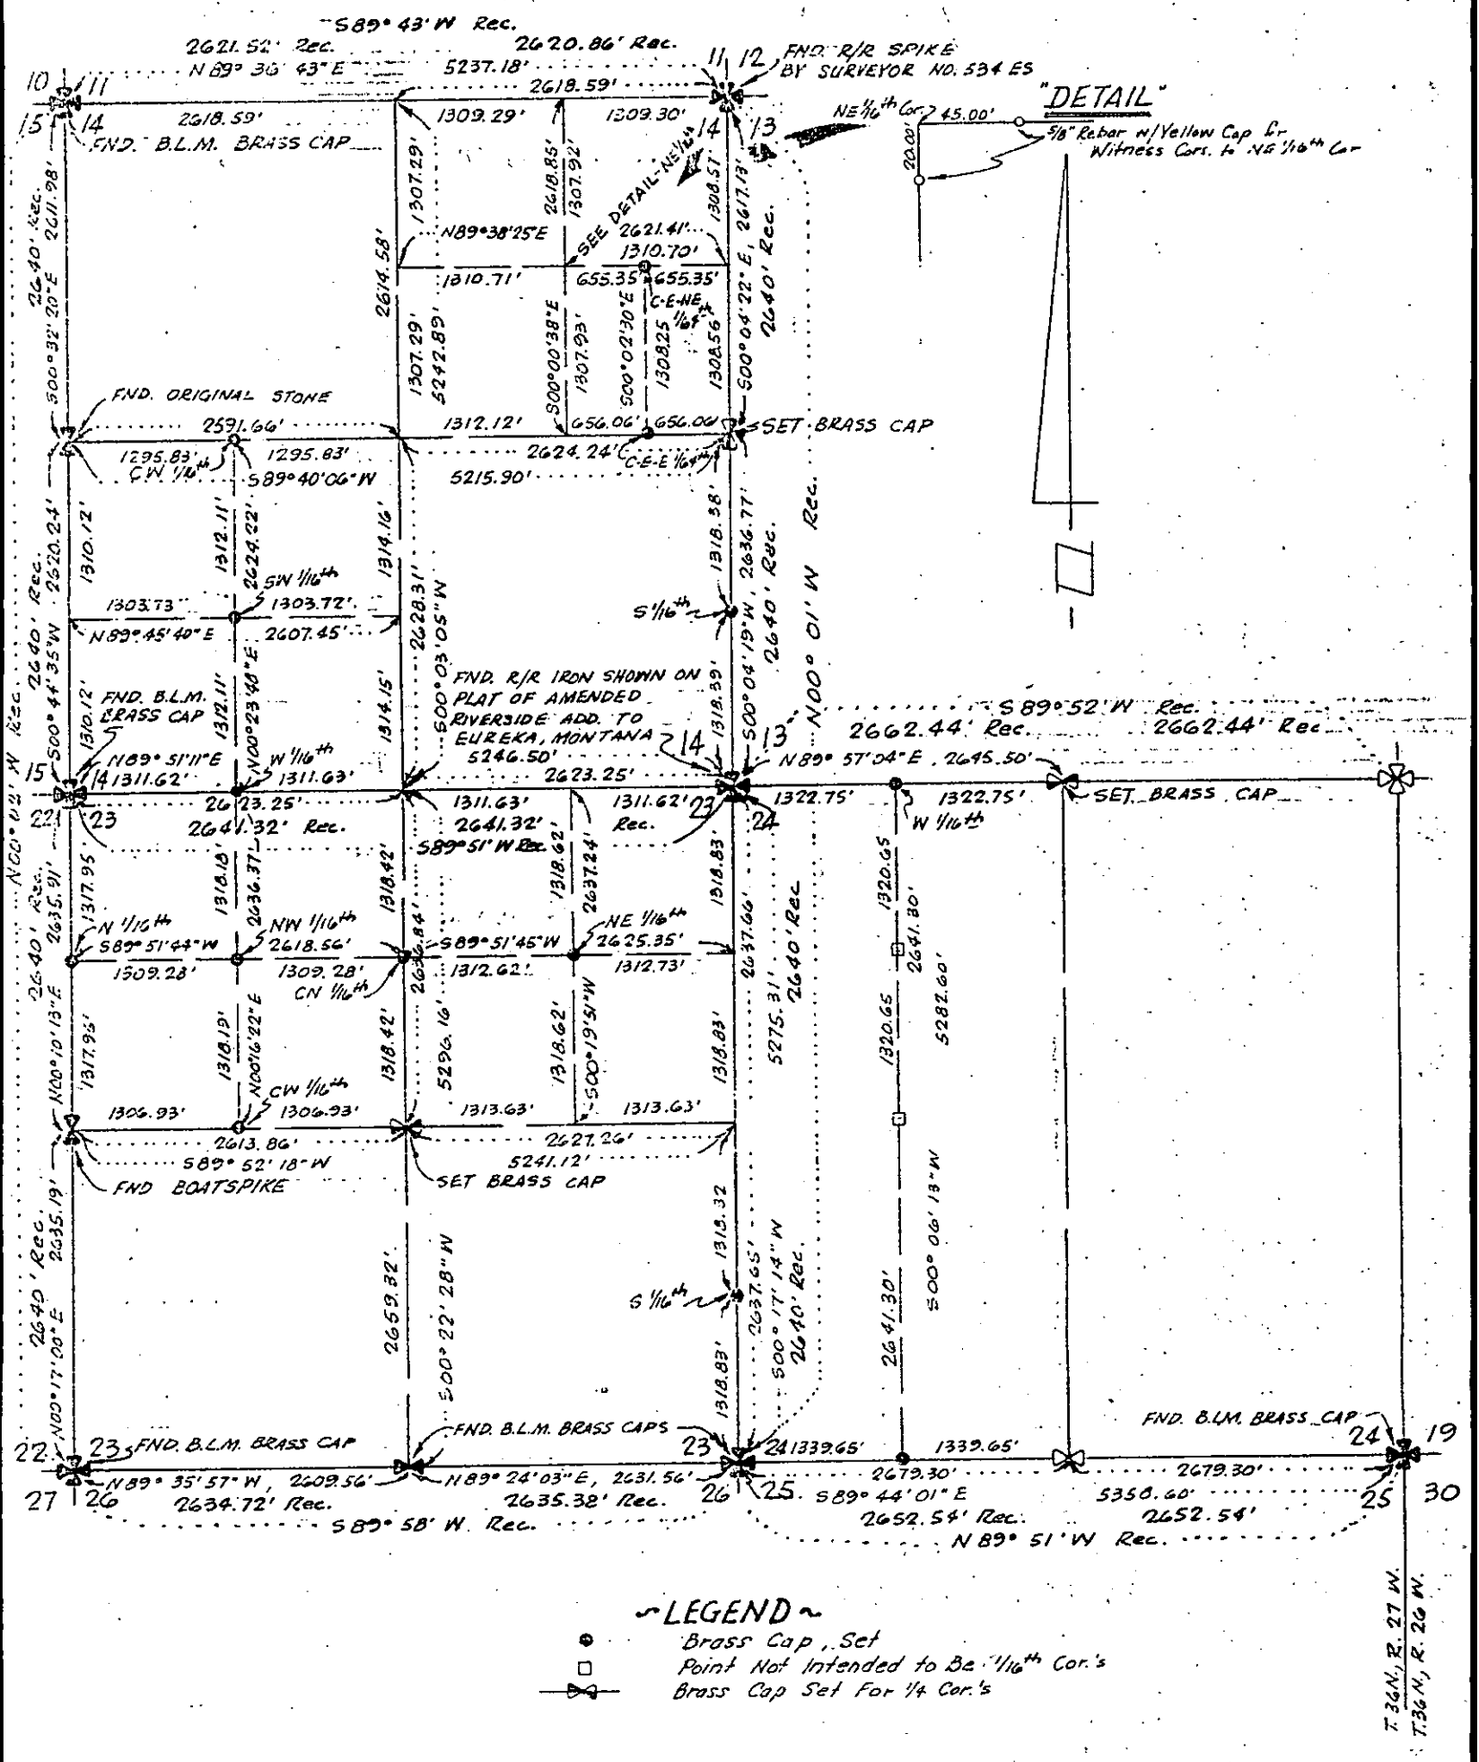

"DETAIL"
5/8" Rebar w/Yellow Cap for Witness Cors. to NE 1/16th Cor
NE 1/16th Cor.
FND. R/R SPIKE BY SURVEYOR NO. 534 ES
FND. B.L.M. BRASS CAP
FND. ORIGINAL STONE
SET BRASS CAP
FND. R/R IRON SHOWN ON PLAT OF AMENDED RIVERSIDE ADD. TO EUREKA, MONTANA
FND. B.L.M. BRASS CAPS
FND BOATSPIKE
S89° 43' W Rec.
S89° 52' W Rec.
N89° 51' W Rec.
S89° 58' W Rec.
N89° 35' 57" W, 2609.56'
N89° 24' 03" E, 2631.56'
S89° 44' 01" E
2634.72' Rec.
2635.38' Rec.
2652.54' Rec.
2652.54'
2679.30'
5358.60'
T. 36 N., R. 27 W.
T. 36 N., R. 26 W.
~LEGEND~
Brass Cap, Set
Point Not Intended to Be 1/16th Cor.'s
Brass Cap Set For 1/4 Cor.'s