LINCOLN COUNTY
DEPARTMENT OF ENVIRONMENTAL HEALTH
WASTEWATER TREATMENT AND DISPOSAL SYSTEM PERMIT

Issue Date: 07/01/2020 Expiration Date: 07/01/2021

Property Owner: John W. Halpin c/o:

Address: [redacted]

Telephone: [redacted] (Home) (Work) [redacted]

Installer: Koocanusa Excavating LLC License No. 135

__XX__ New Installation _____Existing System

____ Repair ____ Replacement ____ Extension ____ Other

Describe: Three 60' laterals in 3' wide pressure dosed chambers

Parcel Description:

Legal: NORTH COUNTRY VIEW ESTATES, S13, T37 N, R27 W, ACRES 1.023, LOT 4 PM 7032

Address or Location: Lot 4 Three Elk Ridge Road, Eureka MT 59917

Geo/Assessors code: 0000056050

Approved Design Criteria:

Bedrooms 3 Septic Tank Size: 1000/500 gallons Drainfield Size: (3)-60'lineal feet

SYSTEM MUST INCLUDE INSTALLATION OF EFFLUENT FILTER AT SEPTIC TANK OUTLET !!

Special Instructions: INSTALL SYSTEM ACCORDING TO LAYOUT, DEQ-4 AND LINCOLN COUNTY WASTEWATER REGULATION #3. ANY DEVIATIONS FROM APPROVED PLAN MUST BE AUTHORIZED BY THE DEPARTMENT.

Issued By: Jake Mertes, R.S.

Closure Statement:

I, Bud Schierman, have inspected this system and found it to be in compliance with the conditions of the permit, and the Lincoln County Wastewater Treatment and Disposal Regulation.


Signed: _____ *Date:* _____

Title: _____

NOTICE: The Department must be notified at least 48 hours prior to backfilling the system. Any system not inspected by the Department or its designated representative prior to closure is an illegal installation in violation of Lincoln County Health Board Regulation No. 3. Illegal installations may result in fines and/or requirements to remove or reconstruct the system.

406-283-2442

DISCLAIMER

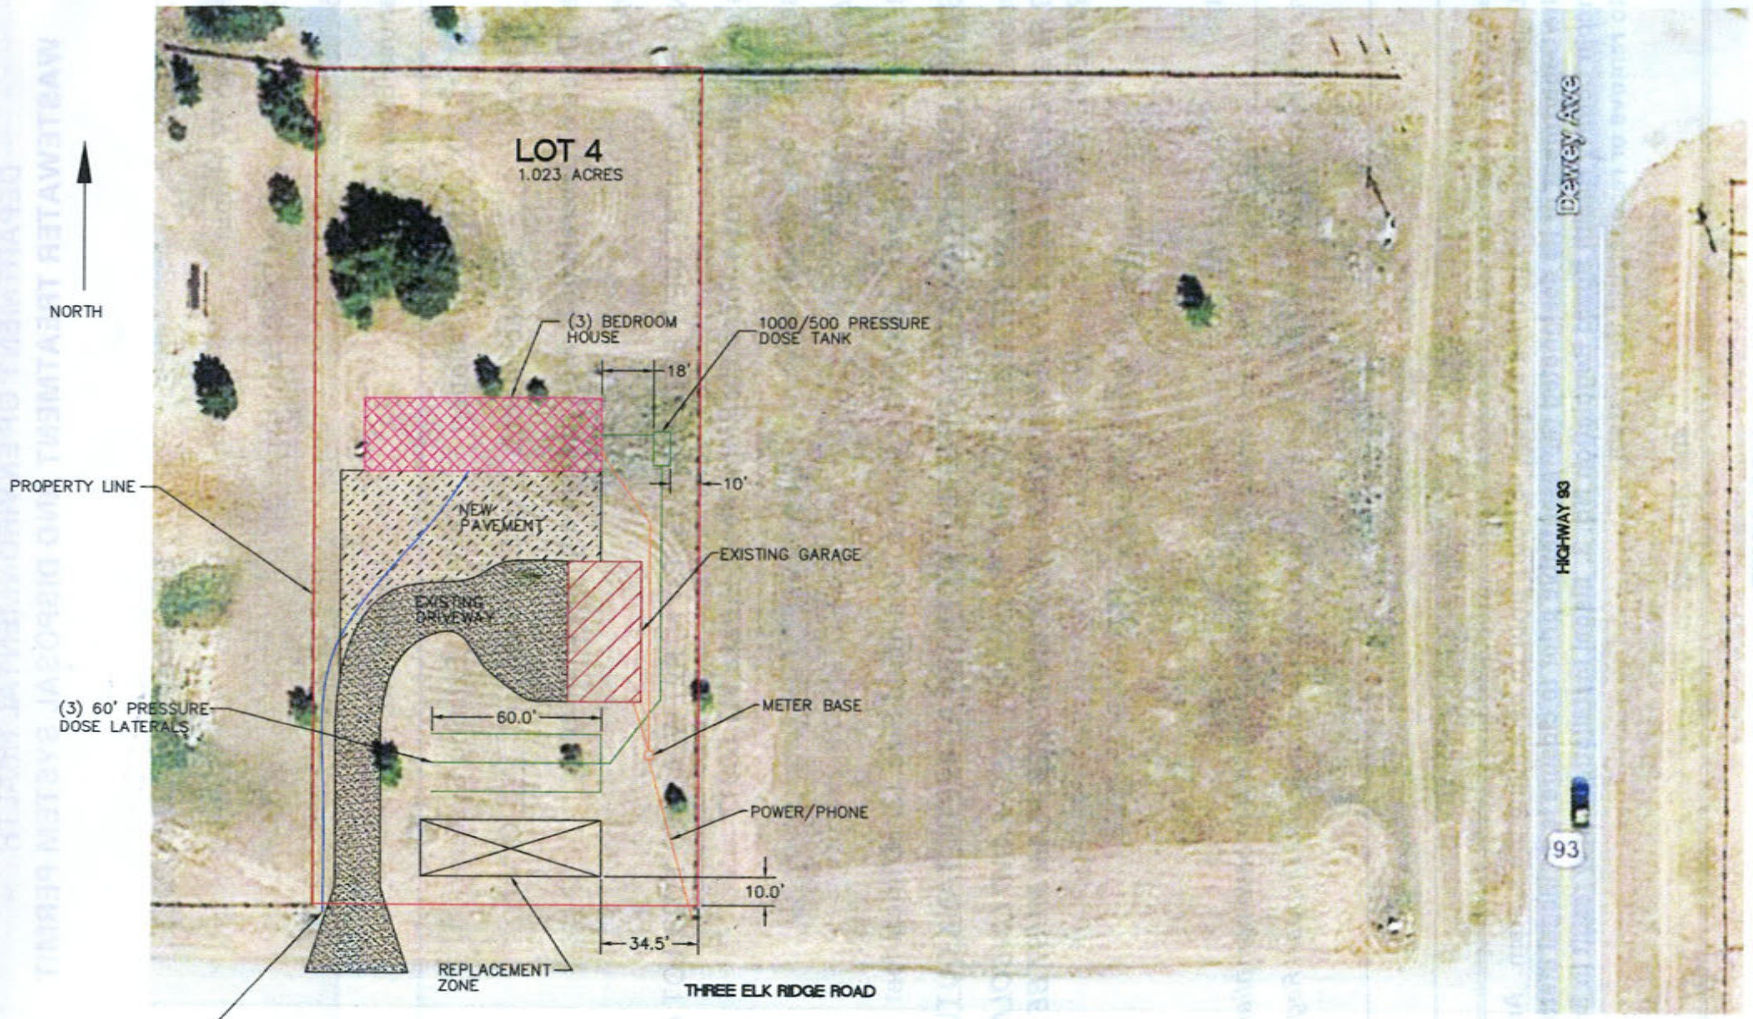

JACK HALPIN SITE LAYOUT

REV	DATE	COMPANY	SCALE		KODIANUSA EXCAVATING HALPIN SEPTIC		
		KEI	1/16 = 1'-0"		SITE LAYOUT		
		CONTRACT:	DATE:	DWG TOLERANCES	CONSTRUCTION	4/20/20	
		VERBAL	4/2020		S. MCNAMARA	4/20/20	
		PLOT FILE:	WEIGHT	FINISH	204-001	1	
		PML-0001					

THIS DRAWING IS PROPERTY OF KEI UNTIL CONTRACT HAS BEEN SECURED BETWEEN OWNER & KEI IT CAN NOT BE SUBMITTED TO ANY OTHER PARTIES WITHOUT WRITTEN APPROVAL FROM KEI MANAGEMENT