LINCOLN COUNTY
DEPARTMENT OF ENVIRONMENTAL HEALTH
WASTEWATER TREATMENT AND DISPOSAL SYSTEM PERMIT

Issue Date: 04/11/11 Expiration Date: 04/12/12

Property Owner: Gary & Sharon Hamilton c/o: Dennis Riedlinger

Address: [redacted]

Telephone: (Home) (Work) [redacted]

Installer: Dennis Riedlinger License No. 23

XX New Installation _____ Existing System

_____ Repair _____ Replacement _____ Extension _____ Other

Describe: Installing pressure-dosed system in 3-foot wide trenches for 2-bedroom house and shop/garage with lavatory and stool – 4-bedroom equivalent drainfield sizing.

Parcel Description:

Legal: S9 T32 R34

Address or Location: Lot 12 of Wild River Estates

Approved Design Criteria:

Bedrooms: 3 Septic Tank Size: 1000 gallons Drainfield Size: 166 Linear Feet

Dosing Tank Size: 500 gallons

SYSTEM MUST INCLUDE INSTALLATION OF EFFLUENT FILTER AT SEPTIC TANK OUTLET !!

Special Instructions: INSTALL PRESSURE-DOSED SYSTEMIN 3-FOOT WIDE TRENCHES ACCORDING TO LAYOUT, DEQ-4 AND LINCOLN COUNTY WASTEWATER REGULATION #3. ANY DEVIATIONS FROM APPROVED PLAN MUST BE AUTHORIZED BY THE DEPARTMENT.

Issued By: *Kendra J. Lind, R.S.*

Closure Statement:

I, _____, have inspected this system and found it to be in compliance with the conditions of the permit, and the Lincoln County Wastewater Treatment and Disposal Regulation.

Signed: _____ *Date:* _____


Title: _____

NOTICE: The Department must be notified at least 48 hours prior to backfilling the system. Any system not inspected by the Department or its designated representative prior to closure is an illegal installation in violation of Lincoln County Health Board Regulation No. 3. Illegal installations may result in fines and/or requirements to remove or reconstruct the system.

406-293-7781

DISCLAIMER

This permit is not a guarantee by the Department that the system will function properly for a prescribed period of time.

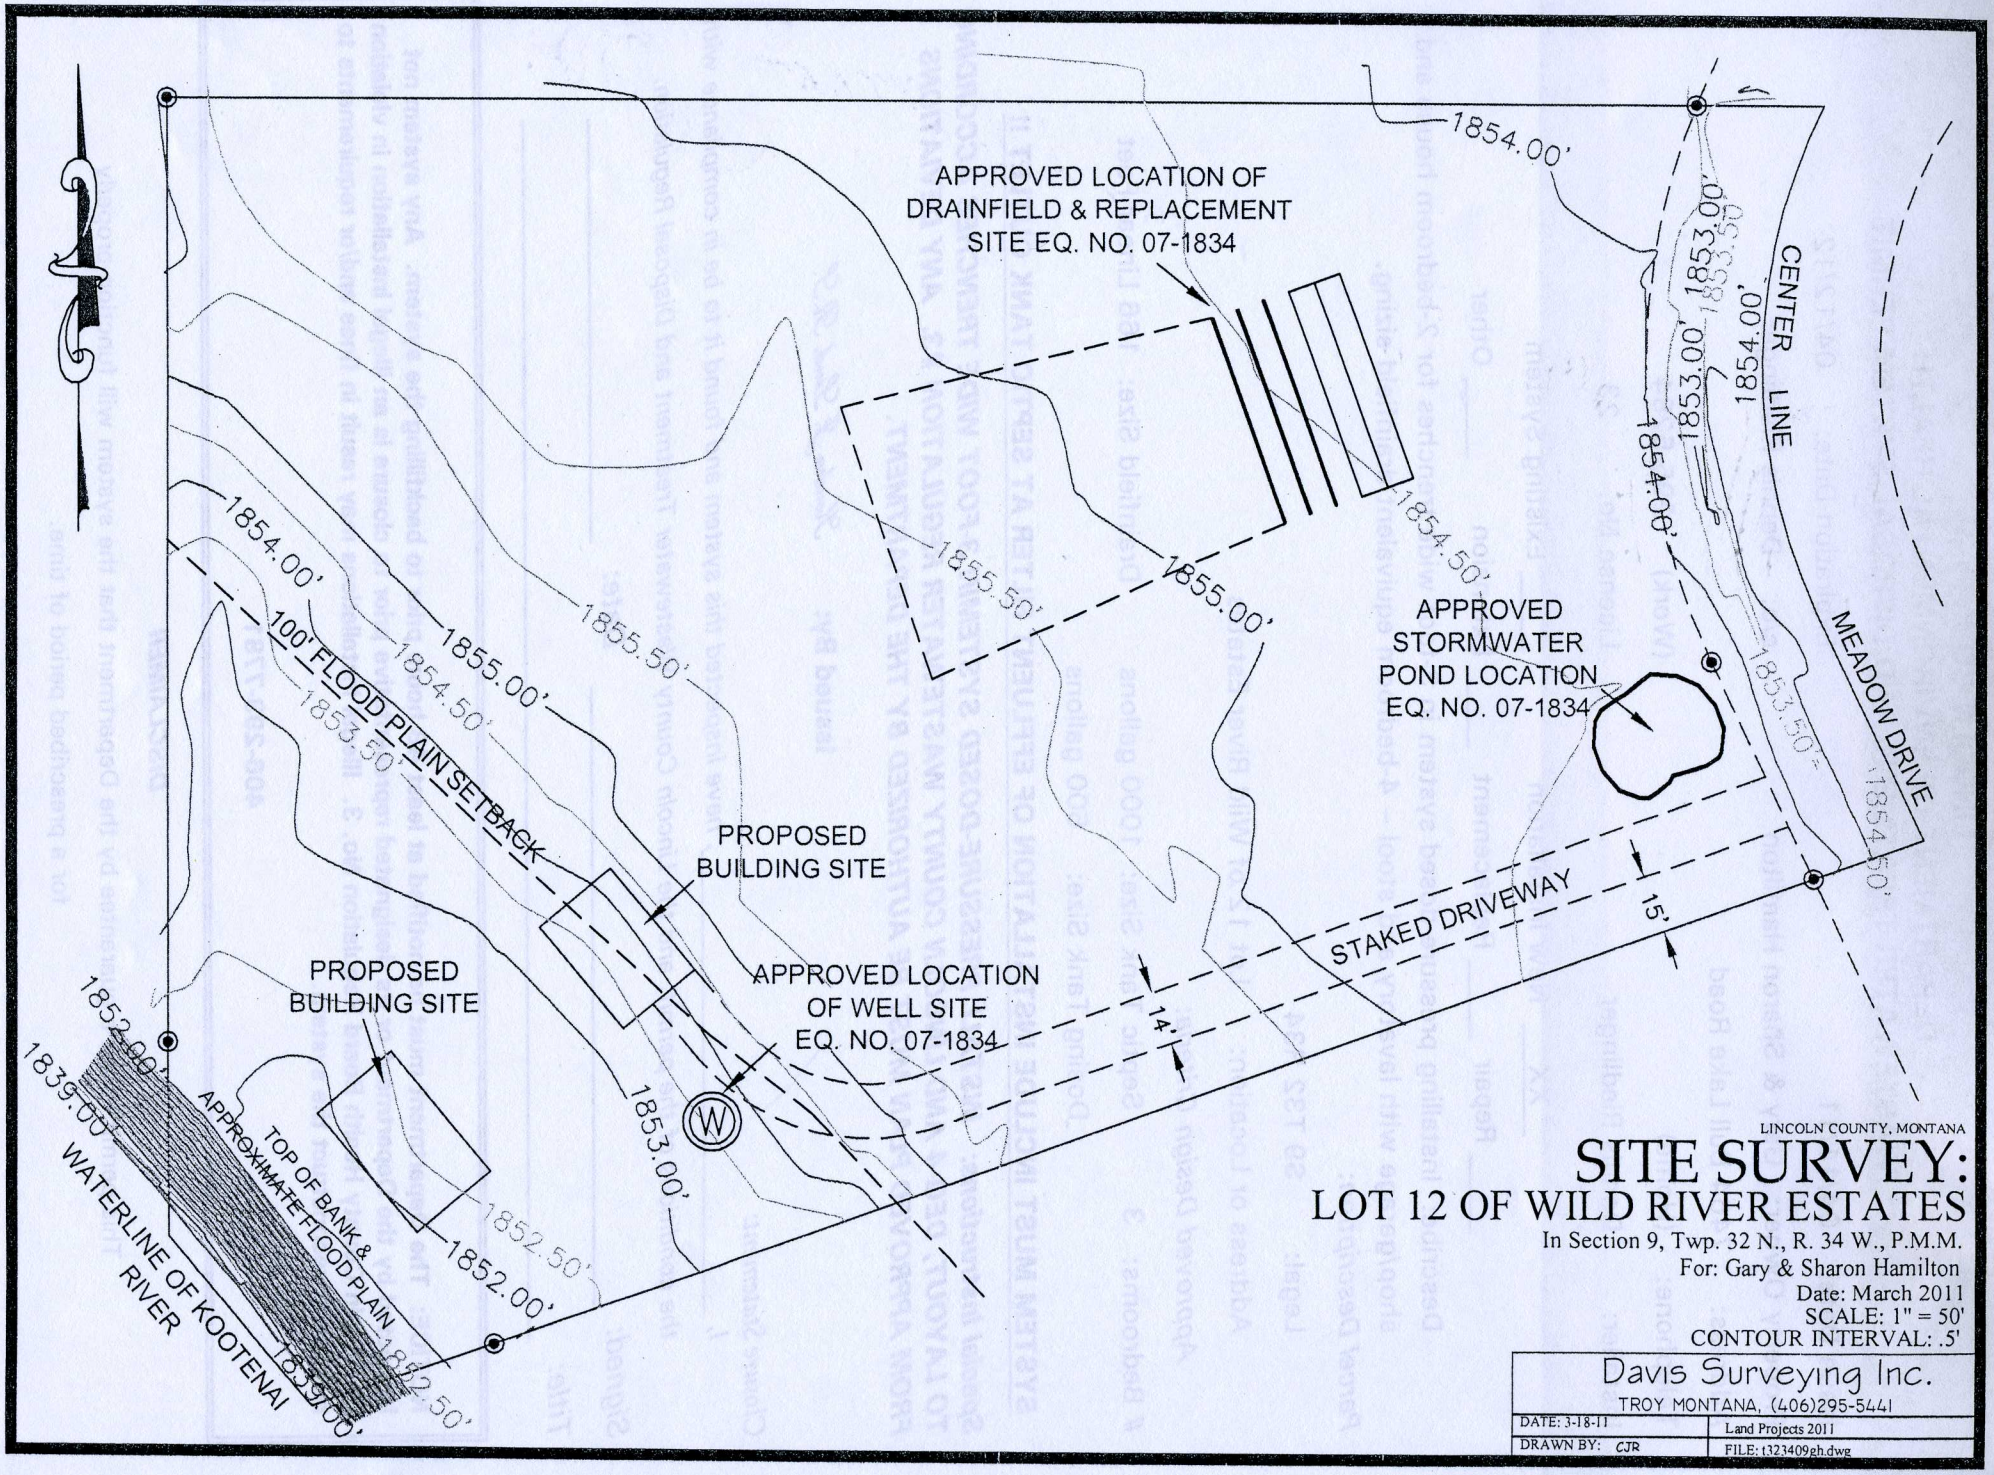

LINCOLN COUNTY, MONTANA

SITE SURVEY:
LOT 12 OF WILD RIVER ESTATES

In Section 9, Twp. 32 N., R. 34 W., P.M.M.
For: Gary & Sharon Hamilton
Date: March 2011
SCALE: 1" = 50'
CONTOUR INTERVAL: .5'

Davis Surveying Inc.
TROY MONTANA, (406)295-5441

DATE: 3-18-11	Land Projects 2011
DRAWN BY: CJR	FILE: t323409gh.dwg