LINCOLN COUNTY HEALTH DEPARTMENT
ENVIRONMENTAL HEALTH
WASTEWATER TREATMENT AND DISPOSAL SYSTEM PERMIT

Issue Date: 04/24/2026 Expiration Date: 04/23/2027 Permit#26-1540

Property Owner: Ivan Grandrud

Mailing Address: [redacted]

Installer: Jim Voyles License #: 22

Approved Work: (Check One) ☒ New Installation ☐ Existing System

☐ Replace Drainfield ☐ Replace Tank ☐ Extension

Describe: Installation of new gravity system for 2 Bedroom House.

Parcel Description:

Legal: DICKEY LAKE LOTS, S16, T34 N, R25 W, ACRES 1.01, LOT 4

Property Address: 285 Metzner Dr., Trego, MT 59934 Assessment Code: 1540

DEQ COSA: E.Q.# Date:

Approved Design Criteria: Installation of new gravity system for 2 Bedroom House with RV dump with 3 Laterals @ 95' with reduction for chambers. System is pump to gravity. RV dump is not permitted to be permanently connected to.

# of Bedrooms: 2 + RV Dump Septic Tank Size: 1000/500 gallons Trench Width: 24"

# of Laterals: 3 Length of Laterals: 95' Trench Depth: 24"-36"

SYSTEM MUST INCLUDE INSTALLATION OF EFFLUENT FILTER AT SEPTIC TANK OUTLET!!

Special Instructions: Install system according to the COSA, lot layout, the Lincoln County Wastewater Treatment and Disposal Regulation, and Circular DEQ-4. Reduction given for chambers. It is the installer's responsibility to ensure that all required horizontal setbacks are met. CHANGES MUST BE PRE-AUTHORIZED BY THE DEPARTMENT.

Issued By: *Robin Blumberg, RS*

NOTICE: The Department must be notified at least 3 business days (72 hours) prior to backfilling the system. Call 406-283-2442. Any system not inspected by the Department or its designated representative prior to closure is an illegal installation in violation of Lincoln County Health Board Regulation Ch. 3. Illegal installations may result in fines and/or requirements to remove or reconstruct the system.

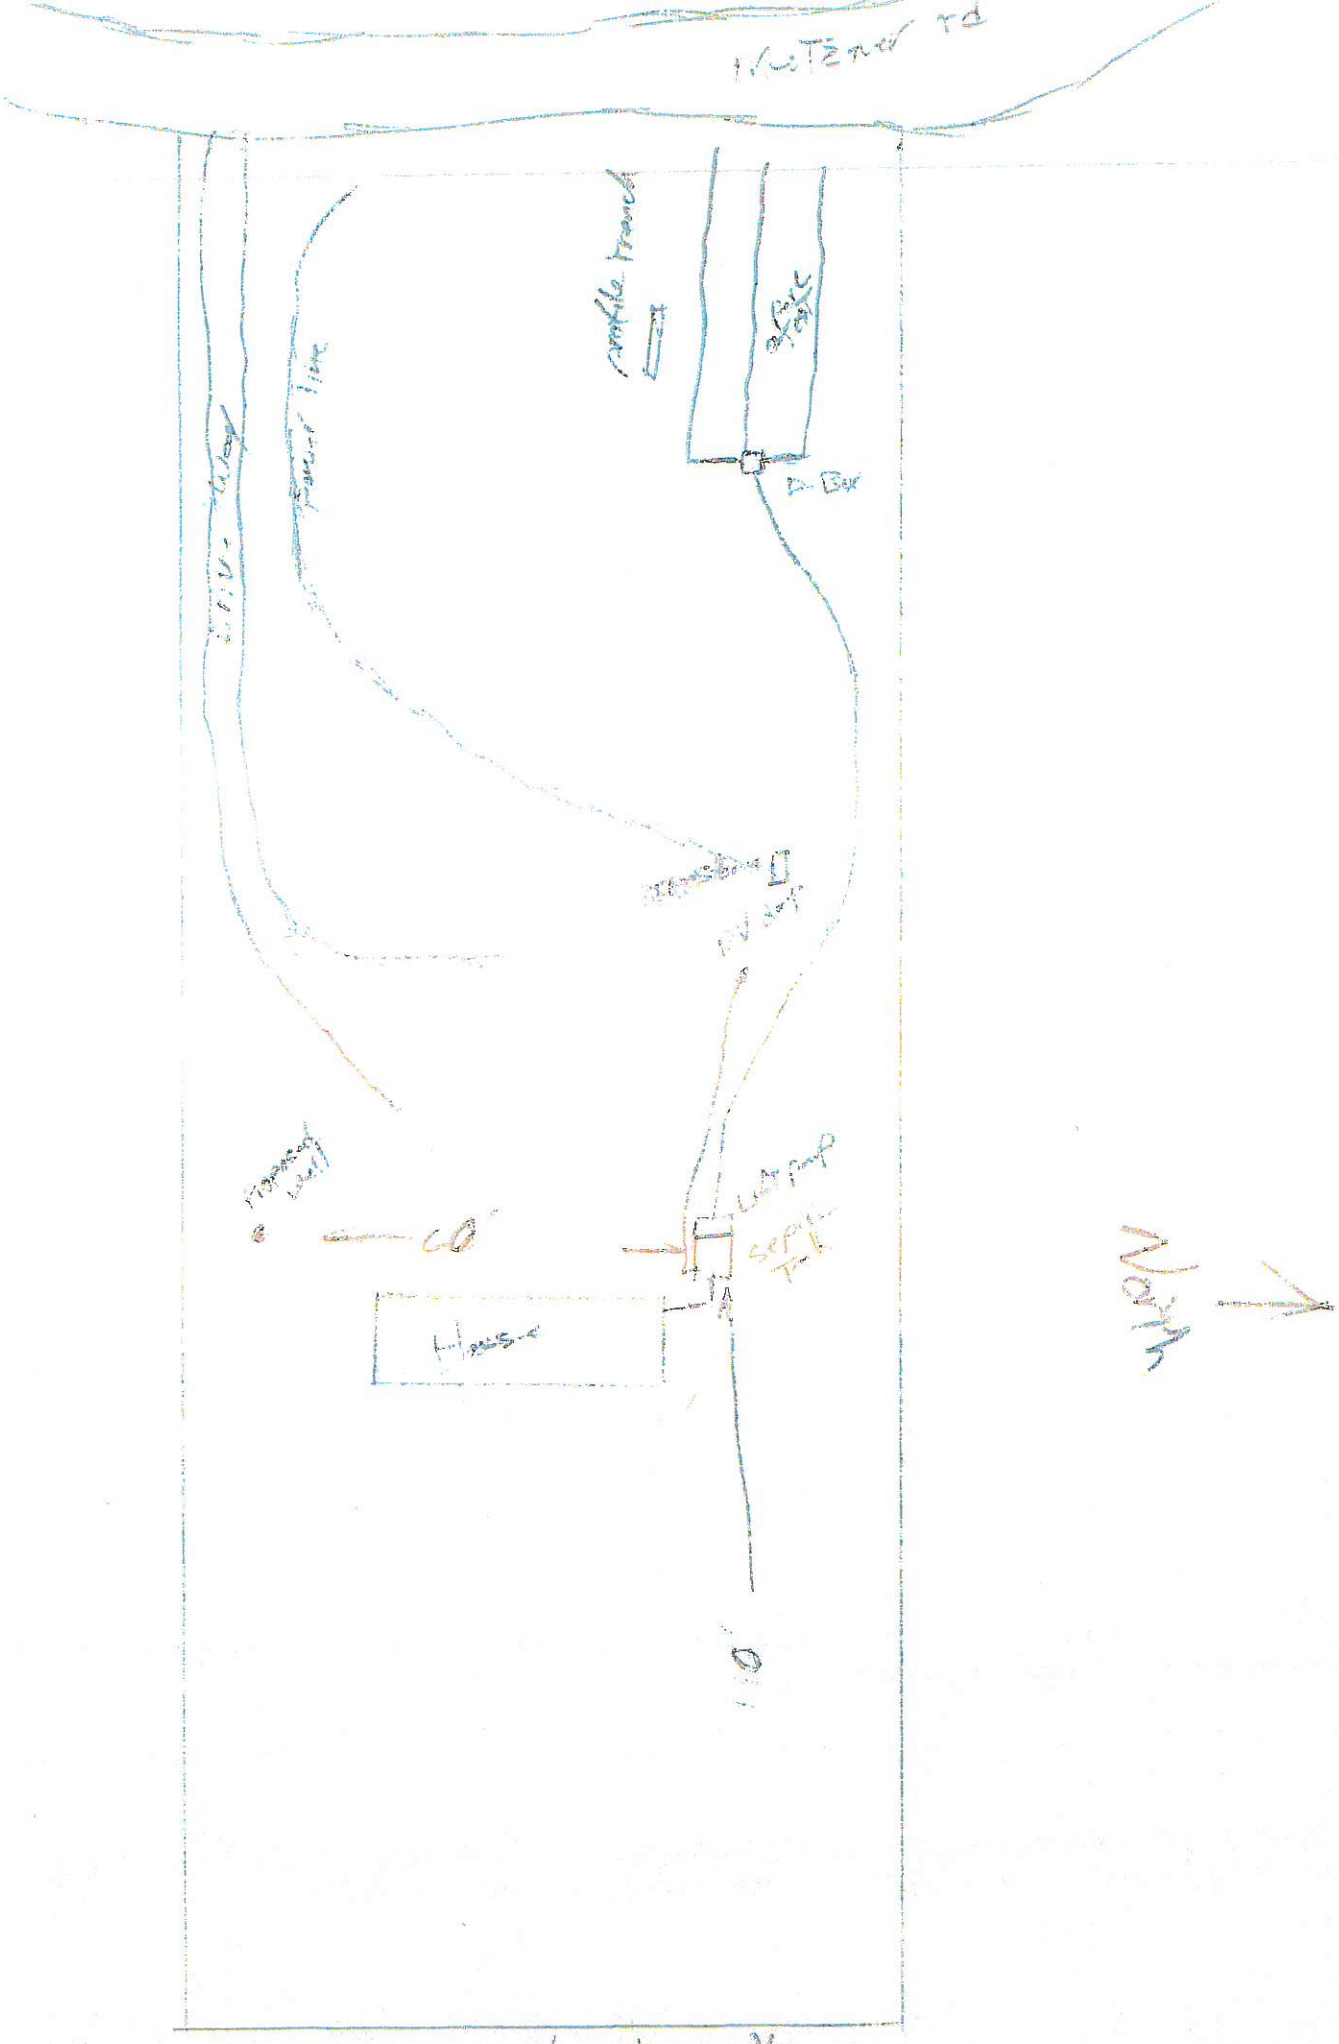
Closure Statement:

This system is in compliance with the approved design criteria and Lincoln County's Wastewater Treatment and Disposal Regulation.

Signed: _____ *Date:* _____

This permit is not finalized until the system is inspected and the closure statement is signed.

This permit is not a guarantee that the system will function properly for a prescribed period of time.


Meitzler Rd
Lift pump
septic Tank
House
N
100' Dike Lake