LINCOLN COUNTY HEALTH DEPARTMENT
ENVIRONMENTAL HEALTH
WASTEWATER TREATMENT AND DISPOSAL SYSTEM PERMIT

Issue Date: 08/13/2026 Expiration Date: 08/12/2027 Permit# 26-51076

Property Owner: Mike Younge and Kristy Trabont

Mailing Address: [redacted]

Installer: Marty Goucher License #: 196

Approved Work: (Check One) ☒ New Installation ☐ Existing System

☐ Replace Drainfield ☐ Replace Tank ☐ Extension

Describe: Installation of pump to gravity system for 3 Bedroom House.

Parcel Description:

Legal: MCMILLAN BLUFF, S36, T30 N, R31 W, LOT 12, ACRES 9.05, PM 7217

Property Address: 887 Swede Mtn. Rd., Libby, MT 59923 Assessment Code: 51076

DEQ COSA: EQ# 19-1966 RLL Lot 12 Date: 8/12/26

Approved Design Criteria: Installation of pump to gravity system for 3 Bedroom House with 3 Laterals @ 74' with reduction for chambers.

# of Bedrooms: 3 Septic Tank Size: 1000/500 Trench Width: 24"

# of Laterals: 3 Length of Laterals: 74' Trench Depth: 24"- 36"

SYSTEM MUST INCLUDE INSTALLATION OF EFFLUENT FILTER AT SEPTIC TANK OUTLET!!

Special Instructions: Install system according to the COSA, lot layout, the Lincoln County Wastewater Treatment and Disposal Regulation, and Circular DEQ-4. Reduction given for chambers. It is the installer's responsibility to ensure that all required horizontal setbacks are met. CHANGES MUST BE PRE-AUTHORIZED BY THE DEPARTMENT.

Issued By: *Robin Blumberg, R.S.*

NOTICE: The Department must be notified at least 3 business days (72 hours) prior to backfilling the system. Call 406-283-2442. Any system not inspected by the Department or its designated representative prior to closure is an illegal installation in violation of Lincoln County Health Board Regulation Ch. 3. Illegal installations may result in fines and/or requirements to remove or reconstruct the system.

Closure Statement:

This system is in compliance with the approved design criteria and Lincoln County's Wastewater Treatment and Disposal Regulation.

Signed: Robin Blumberg *Date:* 9/21/26


This permit is not finalized until the system is inspected and the closure statement is signed.

This permit is not a guarantee that the system will function properly for a prescribed period of time.

Reviewed by the Local Reviewing Authority
Under contract with the
Department of Environmental Quality
Robin Stanley R.S. 6/12/26
Local Reviewer Date

Accepted under contract
NA
DEQ Representative Date

REVISED LOT LAYOUT
LOT 12, McMILLAN BLUFF SUBDIVISION
PLAT No. 7217 per EQ# 19-1966
N1/2 NE1/4, SECTION 36, T.30N., R.31W., P.M.,MT.
LINCOLN COUNTY, MONTANA
DATE: JUNE, 2026

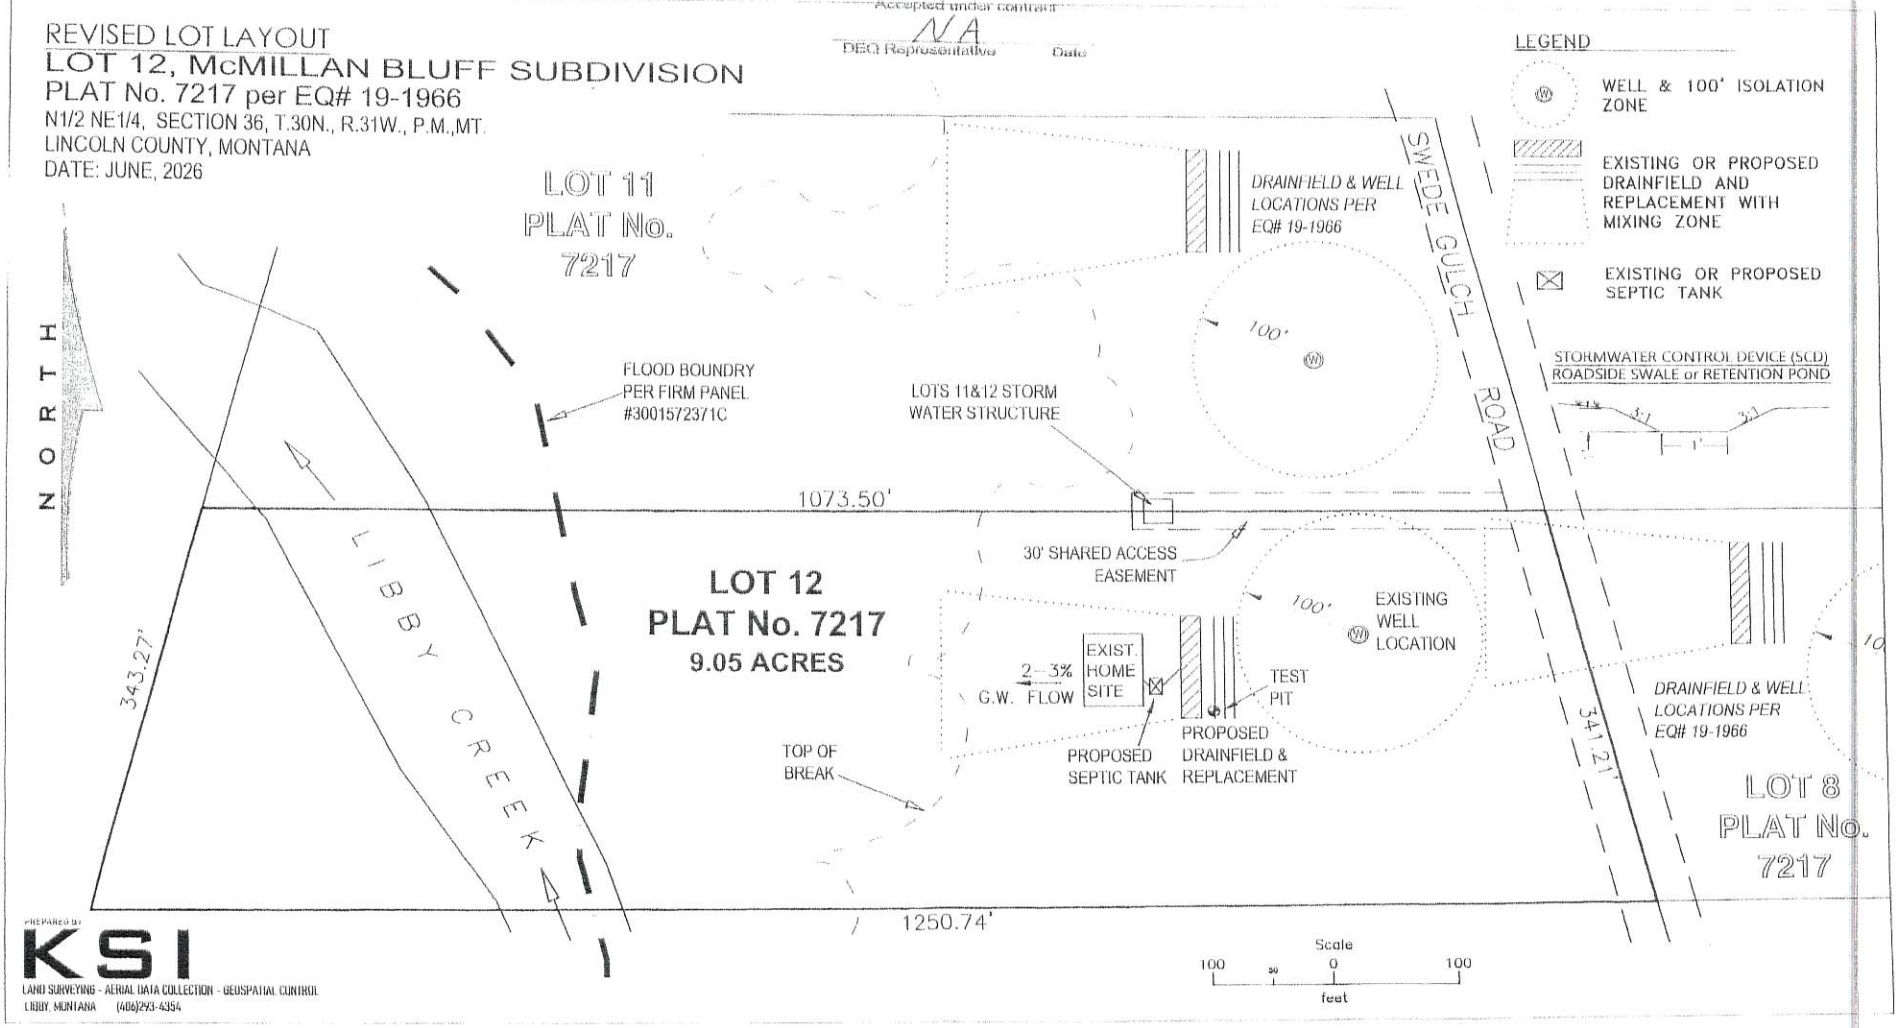

LEGEND

- WELL & 100' ISOLATION ZONE
- EXISTING OR PROPOSED DRAINFIELD AND REPLACEMENT WITH MIXING ZONE
- EXISTING OR PROPOSED SEPTIC TANK

STORMWATER CONTROL DEVICE (SCD)
ROADSIDE SWALE or RETENTION POND

PREPARED BY
KSI
LAND SURVEYING - AERIAL DATA COLLECTION - GEOSPATIAL CONTROL
LIBBY, MONTANA (406)293-4354