
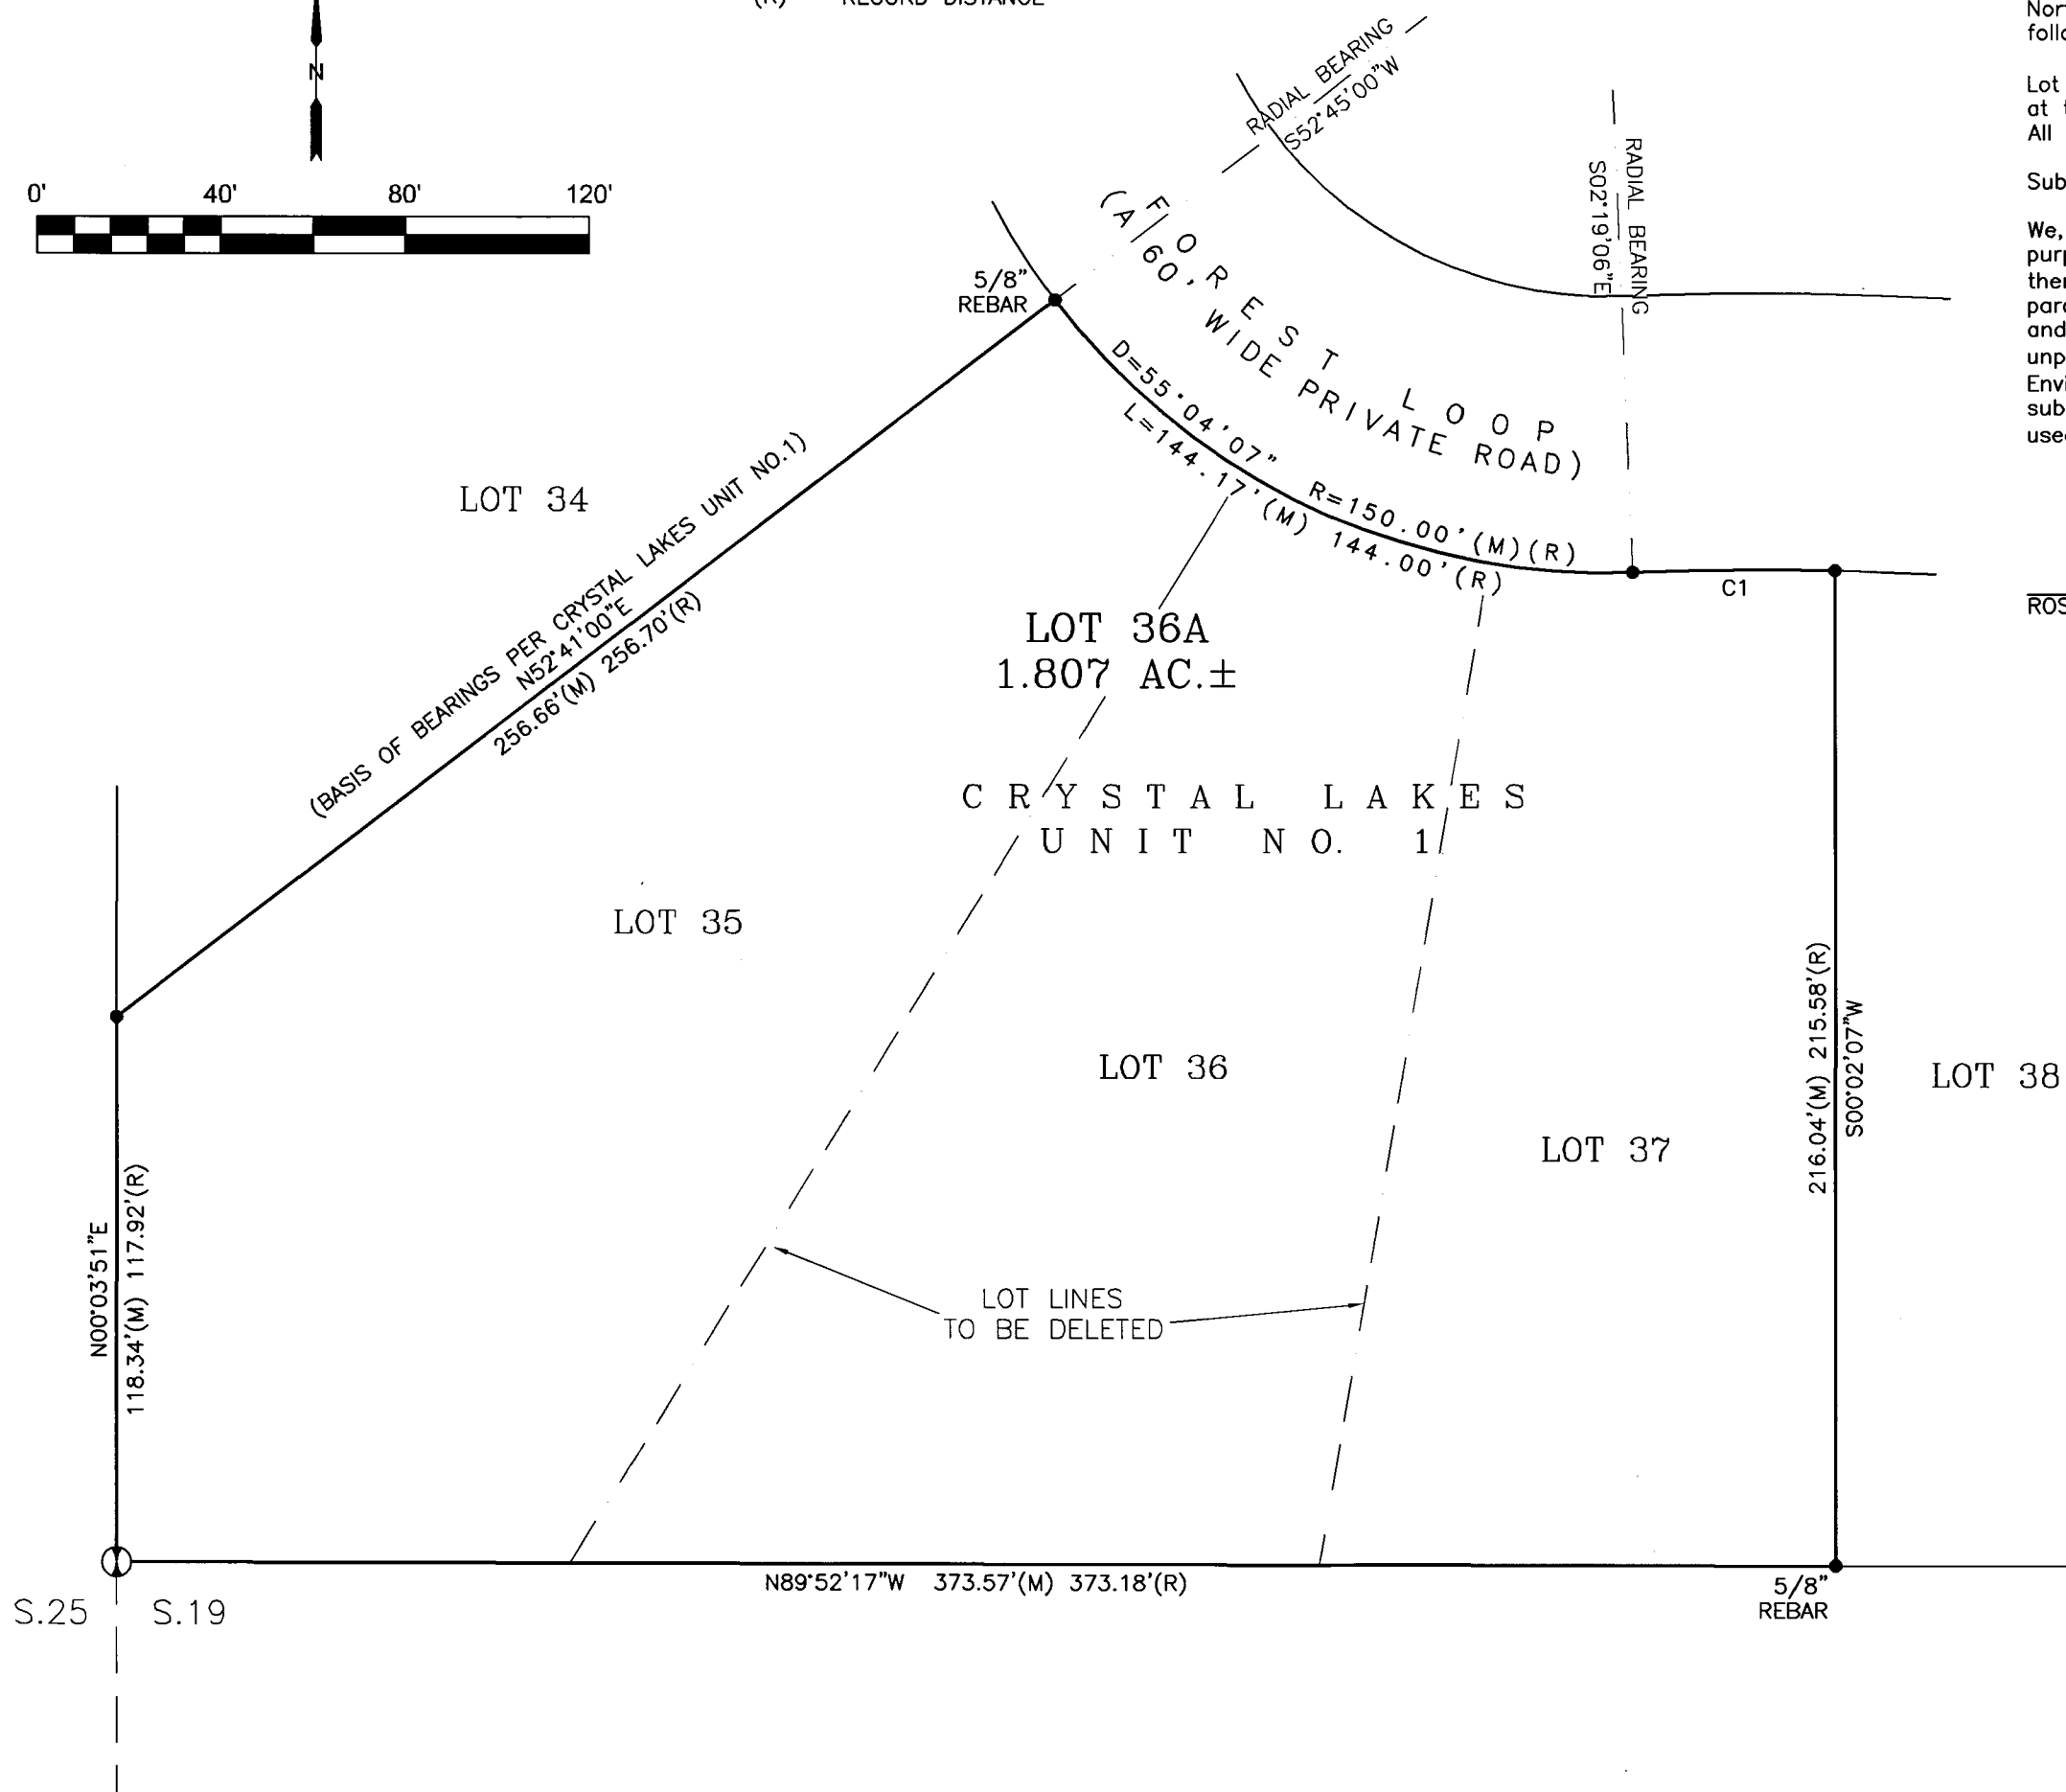


OWNERS: ROSS MEESTER AND RITA MEESTER,
AKA ROSS A. MEESTER AND RITA M. MEESTER
PURPOSE: AGGREGATION OF LOTS
DATE: SEPTEMBER 4, 2026

AN AMENDED PLAT
OF LOTS 35, 36 & 37 OF CRYSTAL LAKES, UNIT NO. 1
SW1/4 NW1/4, SEC. 19, T35N, R25W, P.M.,M.,
LINCOLN COUNTY, MONTANA

LEGEND

- ① WEST 1/4 CORNER SECTION 19
3.25" DIAMETER BRASS CAP, BLM 1960
- FOUND REBAR WITH CAP STAMPED 2989ES
(UNLESS OTHERWISE NOTED)
- (M) MEASURED DISTANCE
- (R) RECORD DISTANCE

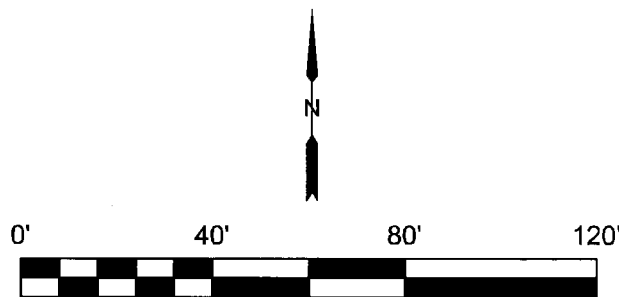

CERTIFICATE OF CONSENT

We, Ross Meister and Rita Meister, AKA Ross A. Meister and Rita M. Meister, the undersigned property owners, do hereby certify that we have caused to be surveyed, subdivided and platted into lots as shown by the plat and Certificate of Survey hereunto included, the following described tract of land:

That portion of the Southwest one-quarter of the Northwest one-quarter (SW1/4 NW1/4) of Section Nineteen (19), Township Thirty-five North (T35N), Range Twenty-five West (R25W), Principal Meridian, Montana, Lincoln County, Montana, more particularly described as follows:

Lot Thirty-five (35), Lot Thirty-six (36), and Lot Thirty-seven (37) of Crystal Lakes, Unit No. 1, according to the plat thereof on file at the Office of the Clerk and Recorder of Lincoln County, Montana, and containing 1.807 acres of land, gross measure, more or less. All as shown hereon.

Subject to and together with all appurtenant easements of record.

We, Ross Meister and Rita Meister, AKA Ross A. Meister and Rita M. Meister, the undersigned property owners, hereby certify that the purpose for this division of land is to eliminate a boundary between adjoining properties and no additional parcels are hereby created, therefore this division of land is exempt from review as a subdivision pursuant to Section 76-3-207(1)(f), M.C.A., "aggregation of parcels or lots when a certificate of survey or subdivision plat shows that the boundaries of the original parcels have been eliminated and the boundaries of a larger aggregate parcel are established. A restriction or requirement on the original platted lot or original unplatted parcel continues to apply to those areas." Furthermore, Lot 36A is exempt from sanitation review by the Department of Environmental Quality pursuant to Section 76-4-125(1)(a), M.C.A., "A subdivision excluded from the provisions of chapter 3 must be submitted for review according to the provisions of this part, except that the following divisions or parcels, unless the exclusions are used to evade the provisions of this part, are not subject to review: the exclusions cited in 76-3-201 and 76-3-207(1)(f)."


Ross Meister
ROSS MEESTER, AKA Ross A. Meister

Rita Meister
RITA MEESTER, AKA Rita M. Meister

STATE OF Montana)
County of Lincoln) SS

On this 23rd day of September, 2026, before me, the undersigned, a Notary Public for the State of Montana, personally appeared Ross Meister and Rita Meister, AKA Ross A. Meister and Rita M. Meister, known to me to be the persons whose names are subscribed to the foregoing instrument and acknowledged to me that they executed the same. In witness whereof, I have hereunto set my hand and affixed my Notarial Seal the day and year first above written.


Casey Mielke
Signature
Casey Mielke
Print Name

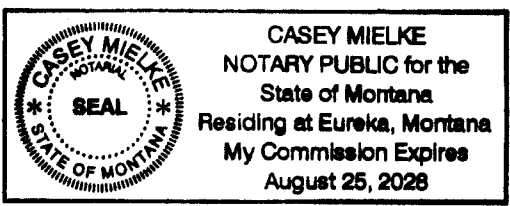

CERTIFICATION OF COUNTY TREASURER

I hereby certify that all real property taxes and special assessments assessed and levied on the land to be divided have been paid.

Dated this 23rd day of September, 2026
Jedavis Carlburg by Cindy Morgado

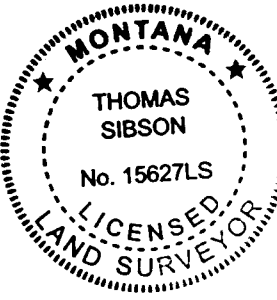

CERTIFICATE OF SURVEYOR

Thomas Sibson 9/18/2026
THOMAS SIBSON-REGISTRATION NO. 15627LS
EXAMINED: 22 SEP 2026
Steven A. Boyer
STEVEN A. BOYER
EXAMINING LAND SURVEYOR REG. NO. 9750LS
STATE OF MONTANA
County of Lincoln
Filed on the 23 day of September
A.D. 2026 at 11:12 o'clock A. M.

Connina Brown
CLERK AND RECORDER
BY: Jessica Ensen
DEPUTY
INSTRUMENT REC. NO. 323074

CERTIFICATE OF SURVEY NO. S250AL

SAM CORDI
REGISTERED LAND SURVEYOR
974 COLORADO AVE.
P.O. BOX 323
WHITEFISH, MT 59937
PHONE: (406)-862-9977

CURVE	RADIUS	ARC LENGTH	DELTA ANGLE	RADIAL BEARING-IN	RADIAL BEARING-OUT
C1	720.00'(M)(R)	43.99'(M) 43.98'(R)	3°30'02"	S01°17'11"W	S02°12'50"E